
STRUCTURAL NOTES:

1. STRUCTURE IS DESIGNED FOR A MAXIMUM DESIGN FLOOR LOAD OF 40 POUNDS PER SQUARE FOOT (PSF) LIVE LOAD AND 10 POUNDS PER SQUARE FOOT (PSF) DEAD LOAD

2. ANCHOR STRAP MATERIAL SHALL BE 1 1/4" WIDE AND 0.035 INCHES THICK AND SHALL CONSIST OF TYPE 1, FINISH B, GRADE 1 STEEL CONFORMING TO ASTM D 3953-97.

3. THIS DESIGN MEETS INTERNATIONAL CODE COUNCIL REQUIREMENTS FOR 115 MPH WIND SPEED (MAXIMUM) AND SEISMIC ZONE D.

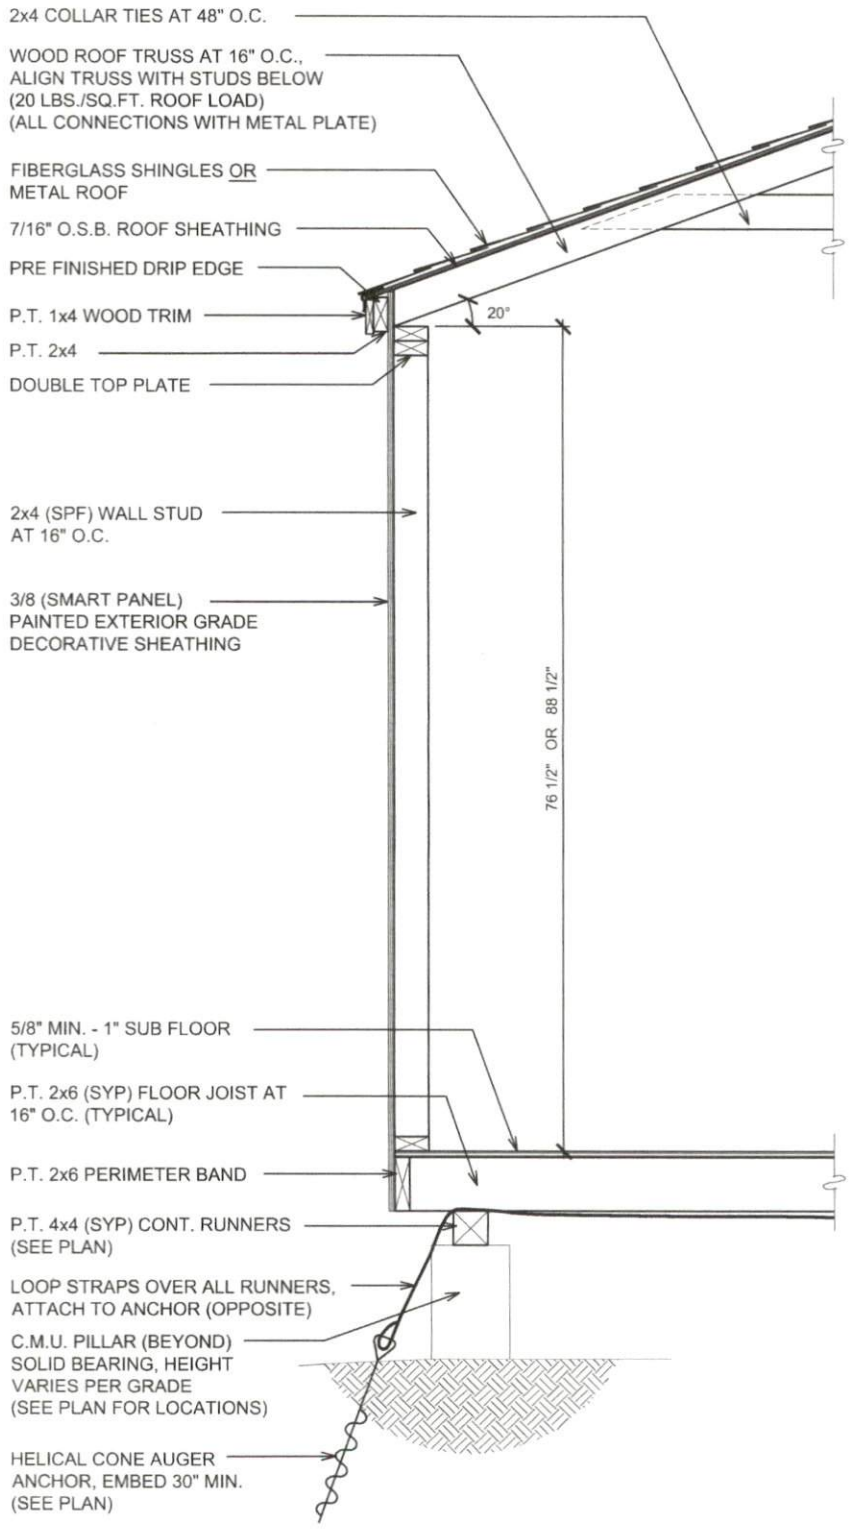


Sheds Direct


BUILDING SERIES: PAINTED SMART SHED	SIZE: SEE PLAN
SHEET NAME: TYPICAL WALL SECTION	SCALE: 5/8"= 1'-0"
P.E. ROBBINS, P.E. 1777 STATE ROUTE 167 VICTORIA, IL 61485 PHONE: (309) 879-3258	DRAWN BY: DOUG GAITHER DATE DRAWN: 08.05.19

NORTH CAROLINA PROFESSIONAL SEAL 20809 ENGINEER PHILIP EDWARD ROBBINS

08/05/2019

PER191764

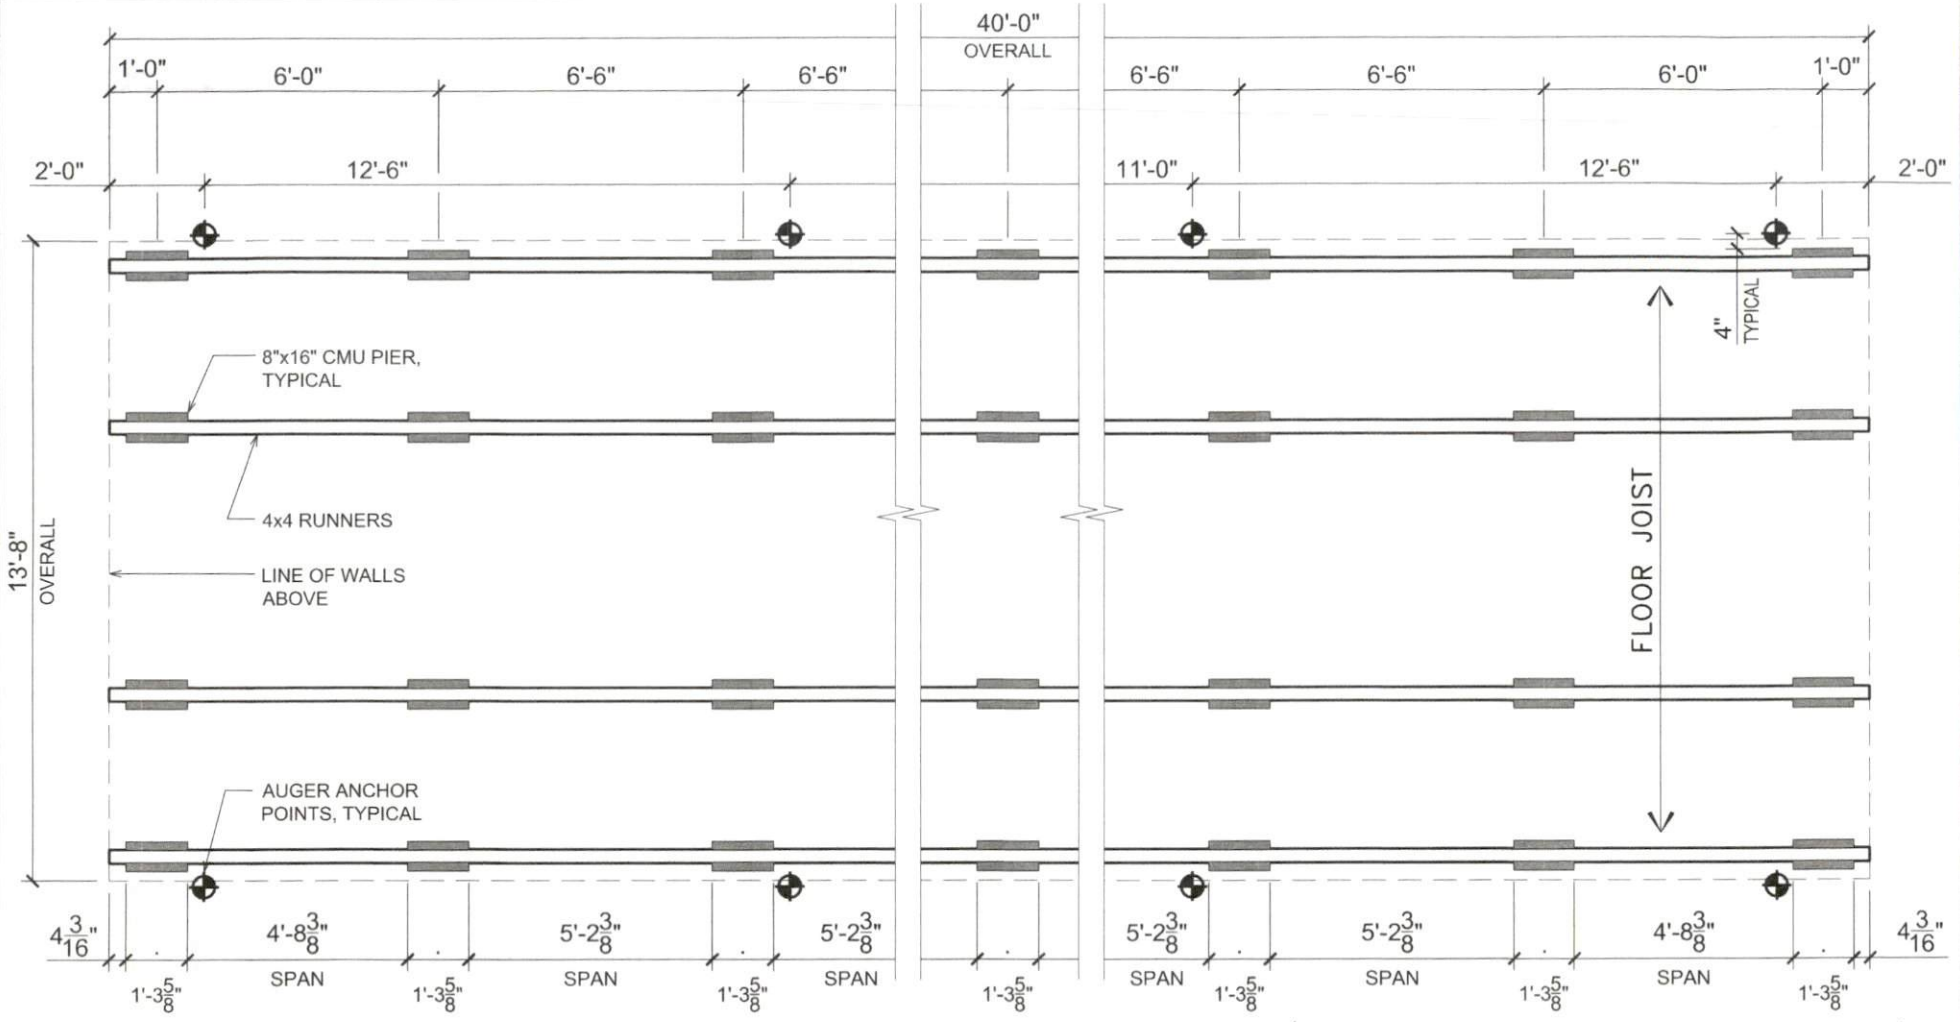

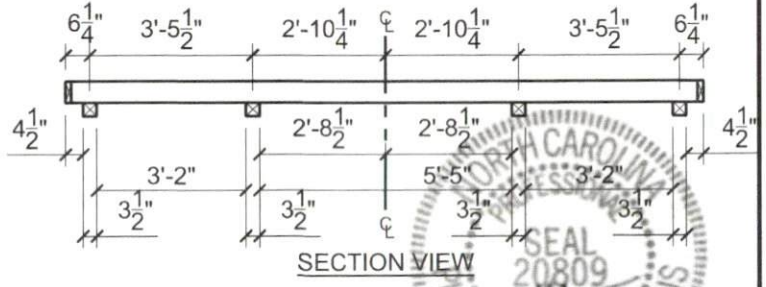

NOTES:

THIS DESIGN MEETS INTERNATIONAL CODE COUNCIL REQUIREMENTS FOR 115 MPH WIND SPEED (MAXIMUM) AND SEISMIC ZONE D.

Sheds Direct

BUILDING SERIES: SEE TYPICAL WALL SECTION

SIZE: 14X40

SHEET NAME: FOUNDATION AND ANCHORING LAYOUT

SCALE: 1/4"= 1'-0"

P.E. ROBBINS, P.E.
1777 STATE ROUTE 167
VICTORIA, IL 61485
PHONE: (309) 879-3258

DRAWN BY: DOUG GAITHER

DATE DRAWN: 08.05.19

NORTH CAROLINA PROFESSIONAL SEAL 20809 ENGINEER PHILLIP EDWARD ROBBINS

08/05/2019
PER191764