
STRUCTURAL NOTES:

1. STRUCTURE IS DESIGNED FOR A MAXIMUM DESIGN FLOOR LOAD OF 40 POUNDS PER SQUARE FOOT (PSF) LIVE LOAD AND 10 POUNDS PER SQUARE FOOT (PSF) DEAD LOAD

2. ANCHOR STRAP MATERIAL SHALL BE 1 1/4" WIDE AND 0.035 INCHES THICK AND SHALL CONSIST OF TYPE 1, FINISH B, GRADE 1 STEEL CONFORMING TO ASTM D 3953-97.

3. THIS DESIGN MEETS INTERNATIONAL CODE COUNCIL REQUIREMENTS FOR 115 MPH WIND SPEED (MAXIMUM) AND SEISMIC ZONE D.

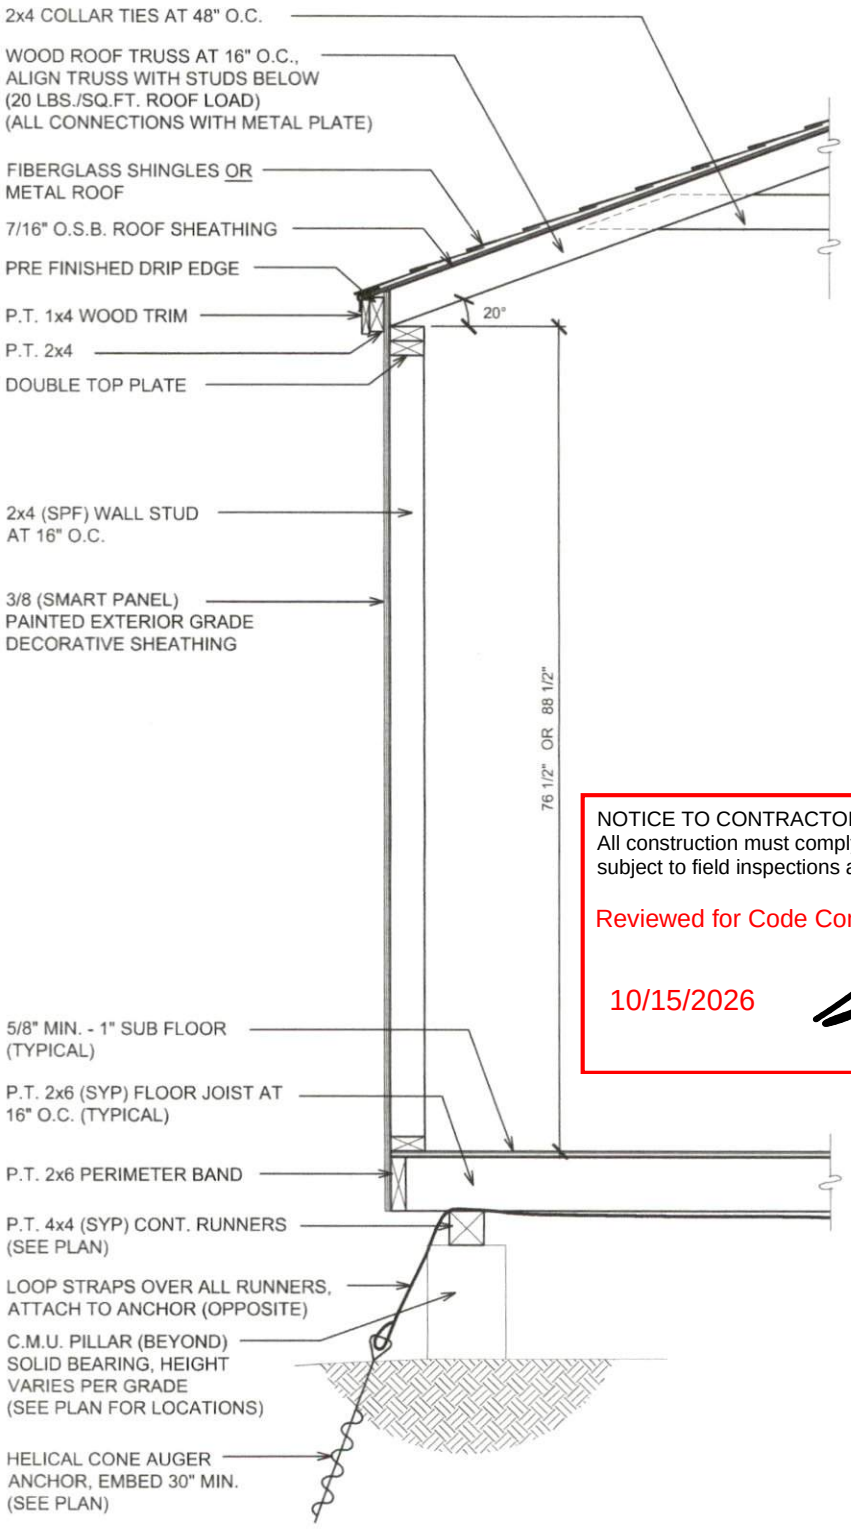

NOTICE TO CONTRACTOR
All construction must comply with current NC Building Codes and is subject to field inspections and verification.

Reviewed for Code Compliance

10/15/2026

Harnett COUNTY NORTH CAROLINA


NORTH CAROLINA PROFESSIONAL SEAL 20809 ENGINEER PHILIP EDWARD ROBBINS


08/05/2019

PER191764

Sheds Direct

BUILDING SERIES: PAINTED SMART SHED	SIZE: SEE PLAN
SHEET NAME: TYPICAL WALL SECTION	SCALE: 5/8"= 1'-0"
P.E. ROBBINS, P.E. 1777 STATE ROUTE 167 VICTORIA, IL 61485 PHONE: (309) 879-3258	DRAWN BY: DOUG GAITHER
	DATE DRAWN: 08.05.19

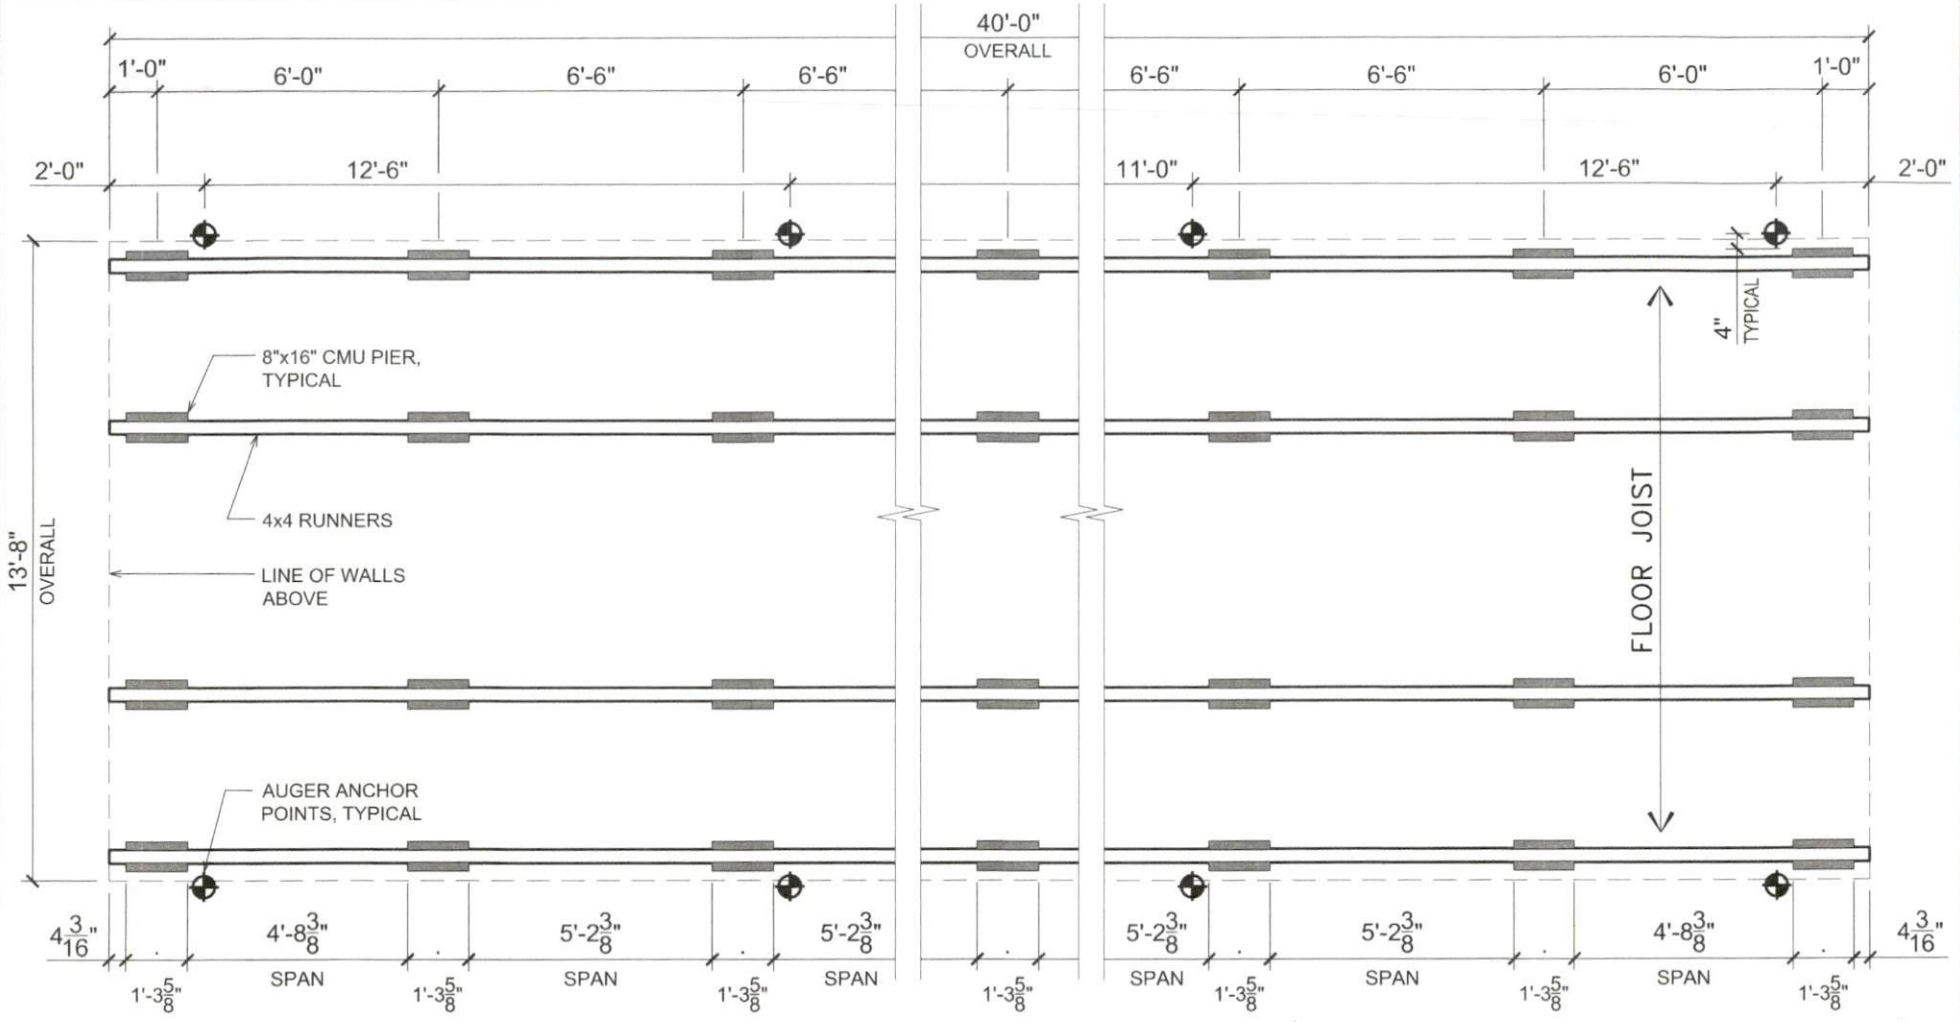

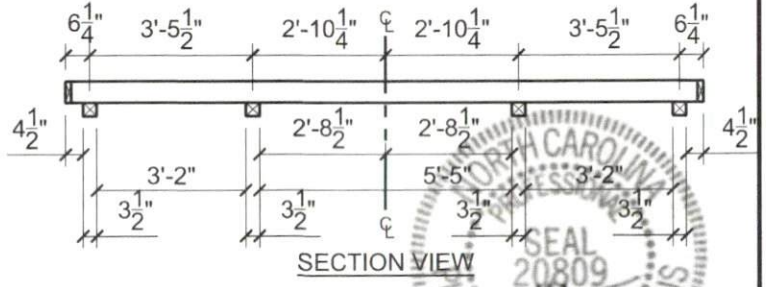

NOTES:

THIS DESIGN MEETS INTERNATIONAL CODE COUNCIL REQUIREMENTS FOR 115 MPH WIND SPEED (MAXIMUM) AND SEISMIC ZONE D.

Sheds Direct

BUILDING SERIES: SEE TYPICAL WALL SECTION

SIZE: 14X40

SHEET NAME: FOUNDATION AND ANCHORING LAYOUT

SCALE: 1/4"= 1'-0"

P.E. ROBBINS, P.E.
1777 STATE ROUTE 167
VICTORIA, IL 61485
PHONE: (309) 879-3258

DRAWN BY: DOUG GAITHER

DATE DRAWN: 08.05.19

NORTH CAROLINA PROFESSIONAL SEAL 20809 ENGINEER PHILLIP EDWARD ROBBINS

08/05/2019
PER191764