Reviewed for Fire Code Compliance
Harnett County
Leslie Jackson
10/08/2026 7:44:26 AM

HARNETT COUNTY
EMERGENCY SERVICES
NORTH CAROLINA

Application for Fire Marshal Plan Review

Type of Review Requested: ☐ Site Plan Review ☑ Building Plan Review

Project Information

Project Name: Coats church of God of prophecy

Project Physical Address: 7819 NC 27 E Coats NC 27521

PIN #:

Plan Information

Plans Submitted by: FRANK L TAYLOR

Contact Person: FRANK L TAYLOR

Contact Phone #: 910 891 8549

Contact Email: har-vey@hotmail.com

Contractor Information

Contractor/Company Name:

Company Mailing Address:

Primary Contact Name:

Contact Phone #:

Contact EMail:

- Plans that are submitted will be reviewed as quickly as possible with an average time of review between 7-10 working days.
- Status checks may be conducted on plan reviews by visiting the eTrakit portal, or by calling the Harnett County Central Permitting Department (910-893-7525, Option #1) or the Harnett County Fire Marshal's Office (910-893-7580).
- Approved plans must be obtained through Central Permitting (via centralpermitting@harnett.org email) at the time of payment; payment can be made over the phone (910-893-7525, Option #1) or at the Central Permitting Office (420 McKinney Parkway Lillington, NC 27546).
- All fees must be paid before any required inspections can be conducted.

Revised 9/10/2025

Harnett County GIS

Harnett County GIS

NOT FOR LEGAL USE



Harnett COUNTY NORTH CAROLINA

Harnett.org/GIS

September 1, 2026

County Boundary
Address Numbers
6 - 36
Fire Hydrants
Road Centerlines
NC
Parcels

N
W
E
S


Feet
0
80

STRUCTURAL NOTES:

1. STRUCTURE IS DESIGNED FOR A MAXIMUM DESIGN FLOOR LOAD OF 40 POUNDS PER SQUARE FOOT (PSF) LIVE LOAD AND 10 POUNDS PER SQUARE FOOT (PSF) DEAD LOAD

2. ANCHOR STRAP MATERIAL SHALL BE 1 1/4" WIDE AND 0.035 INCHES THICK AND SHALL CONSIST OF TYPE 1, FINISH B, GRADE 1 STEEL CONFORMING TO ASTM D 3953-97.

3. THIS DESIGN MEETS INTERNATIONAL CODE COUNCIL REQUIREMENTS FOR 115 MPH WIND SPEED (MAXIMUM) AND SEISMIC ZONE D.

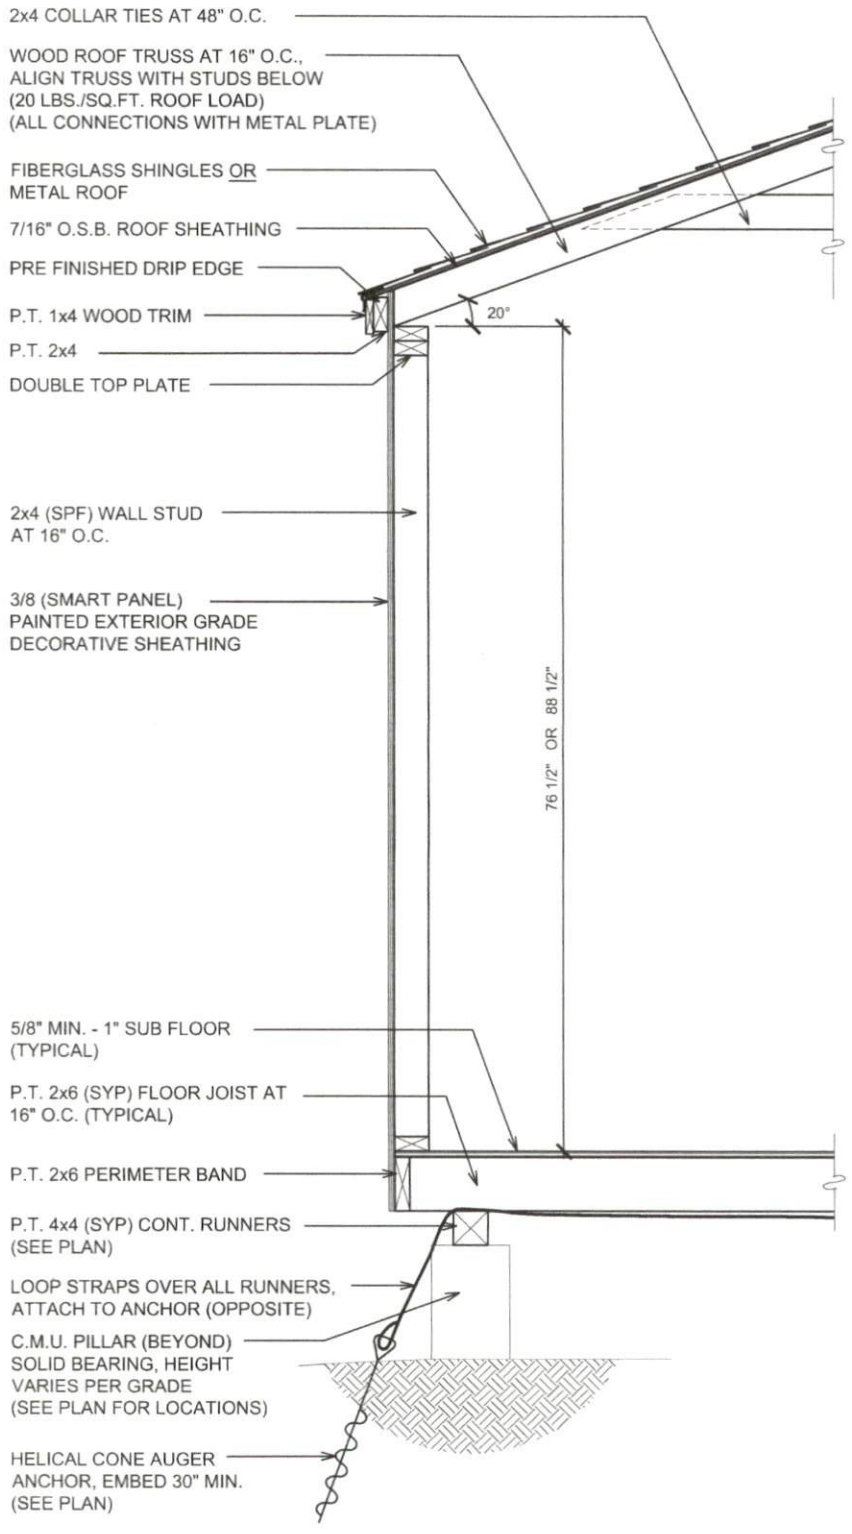


Sheds Direct


BUILDING SERIES: PAINTED SMART SHED	SIZE: SEE PLAN
SHEET NAME: TYPICAL WALL SECTION	SCALE: 5/8"= 1'-0"
P.E. ROBBINS, P.E. 1777 STATE ROUTE 167 VICTORIA, IL 61485 PHONE: (309) 879-3258	DRAWN BY: DOUG GAITHER DATE DRAWN: 08.05.19

NORTH CAROLINA PROFESSIONAL SEAL 20809 ENGINEER PHILIP EDWARD ROBBINS

08/05/2019

PER191764

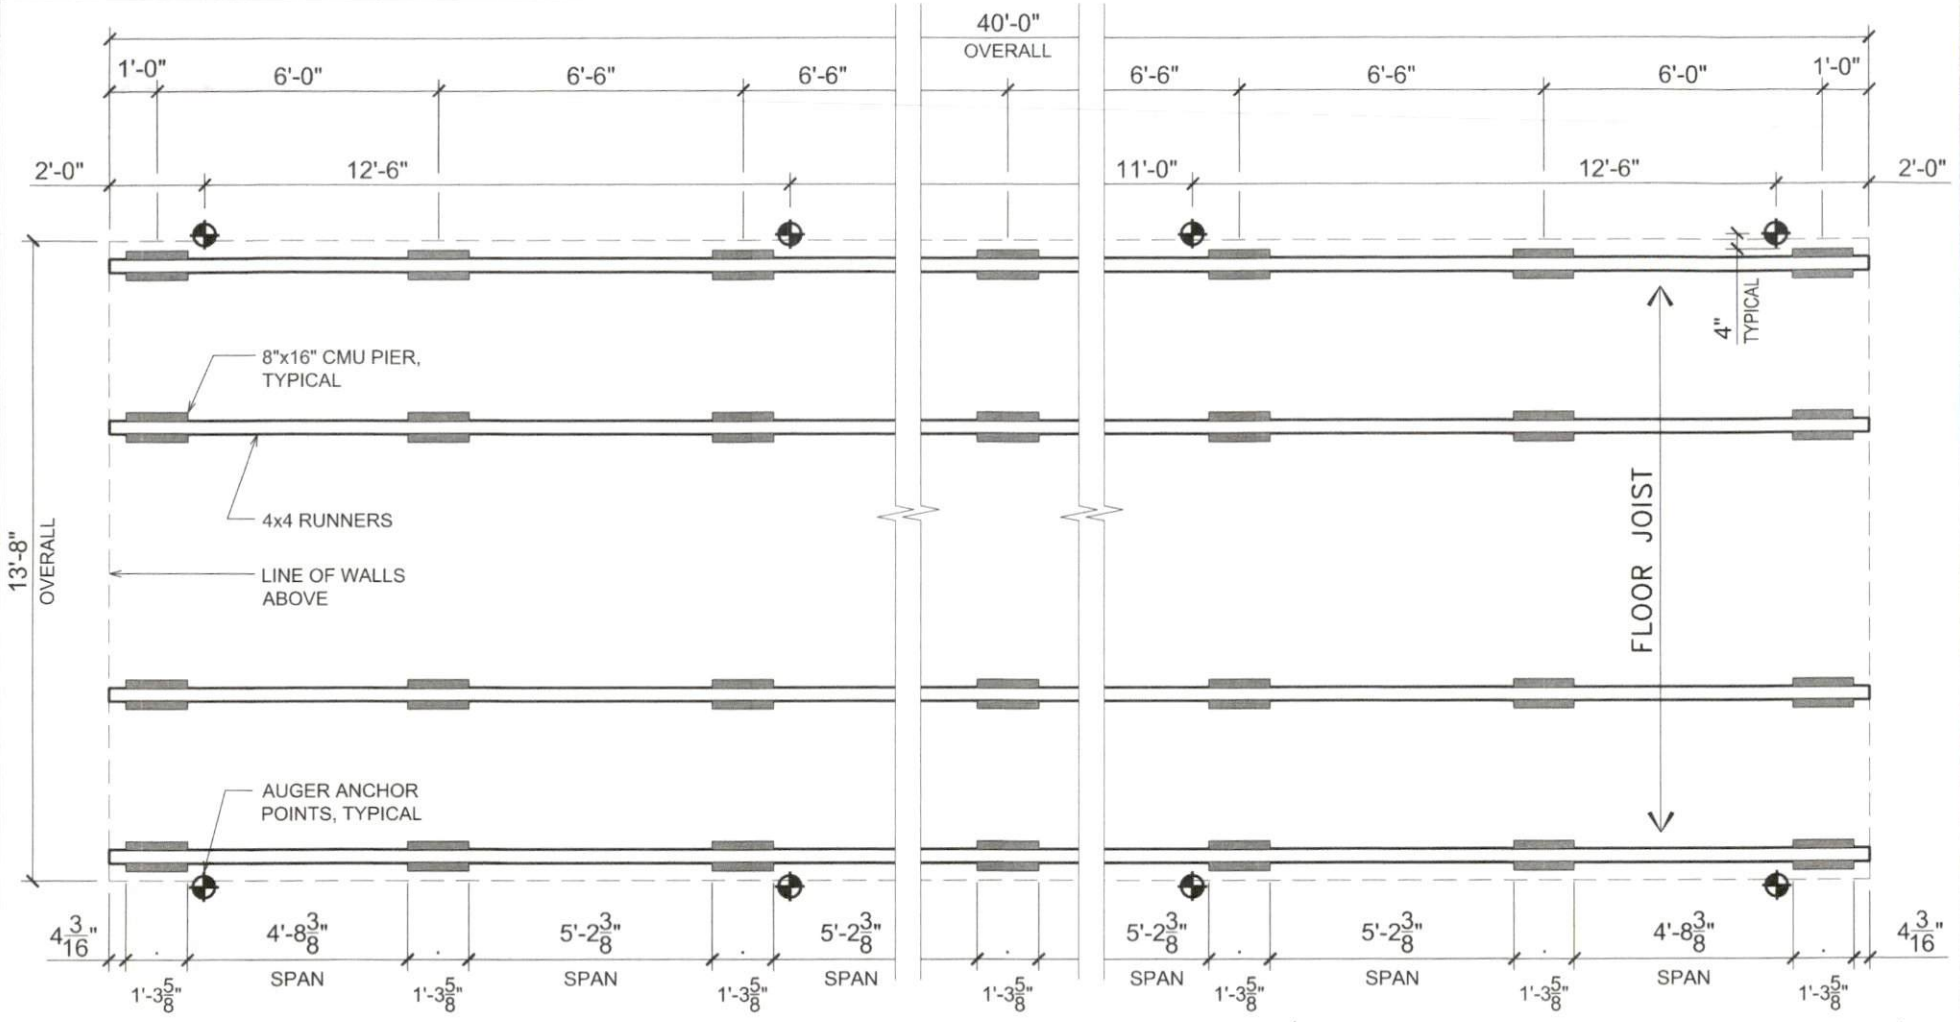

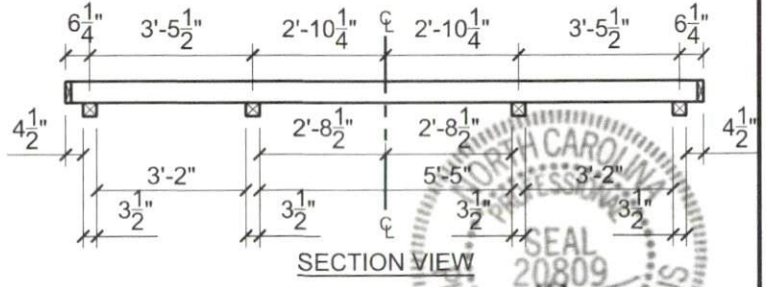

NOTES:

THIS DESIGN MEETS INTERNATIONAL CODE COUNCIL REQUIREMENTS FOR 115 MPH WIND SPEED (MAXIMUM) AND SEISMIC ZONE D.

Sheds Direct

BUILDING SERIES: SEE TYPICAL WALL SECTION

SIZE: 14X40

SHEET NAME: FOUNDATION AND ANCHORING LAYOUT

SCALE: 1/4"= 1'-0"

P.E. ROBBINS, P.E.
1777 STATE ROUTE 167
VICTORIA, IL 61485
PHONE: (309) 879-3258

DRAWN BY: DOUG GAITHER

DATE DRAWN: 08.05.19

NORTH CAROLINA PROFESSIONAL SEAL 20809 ENGINEER PHILLIP EDWARD ROBBINS

08/05/2019
PER191764