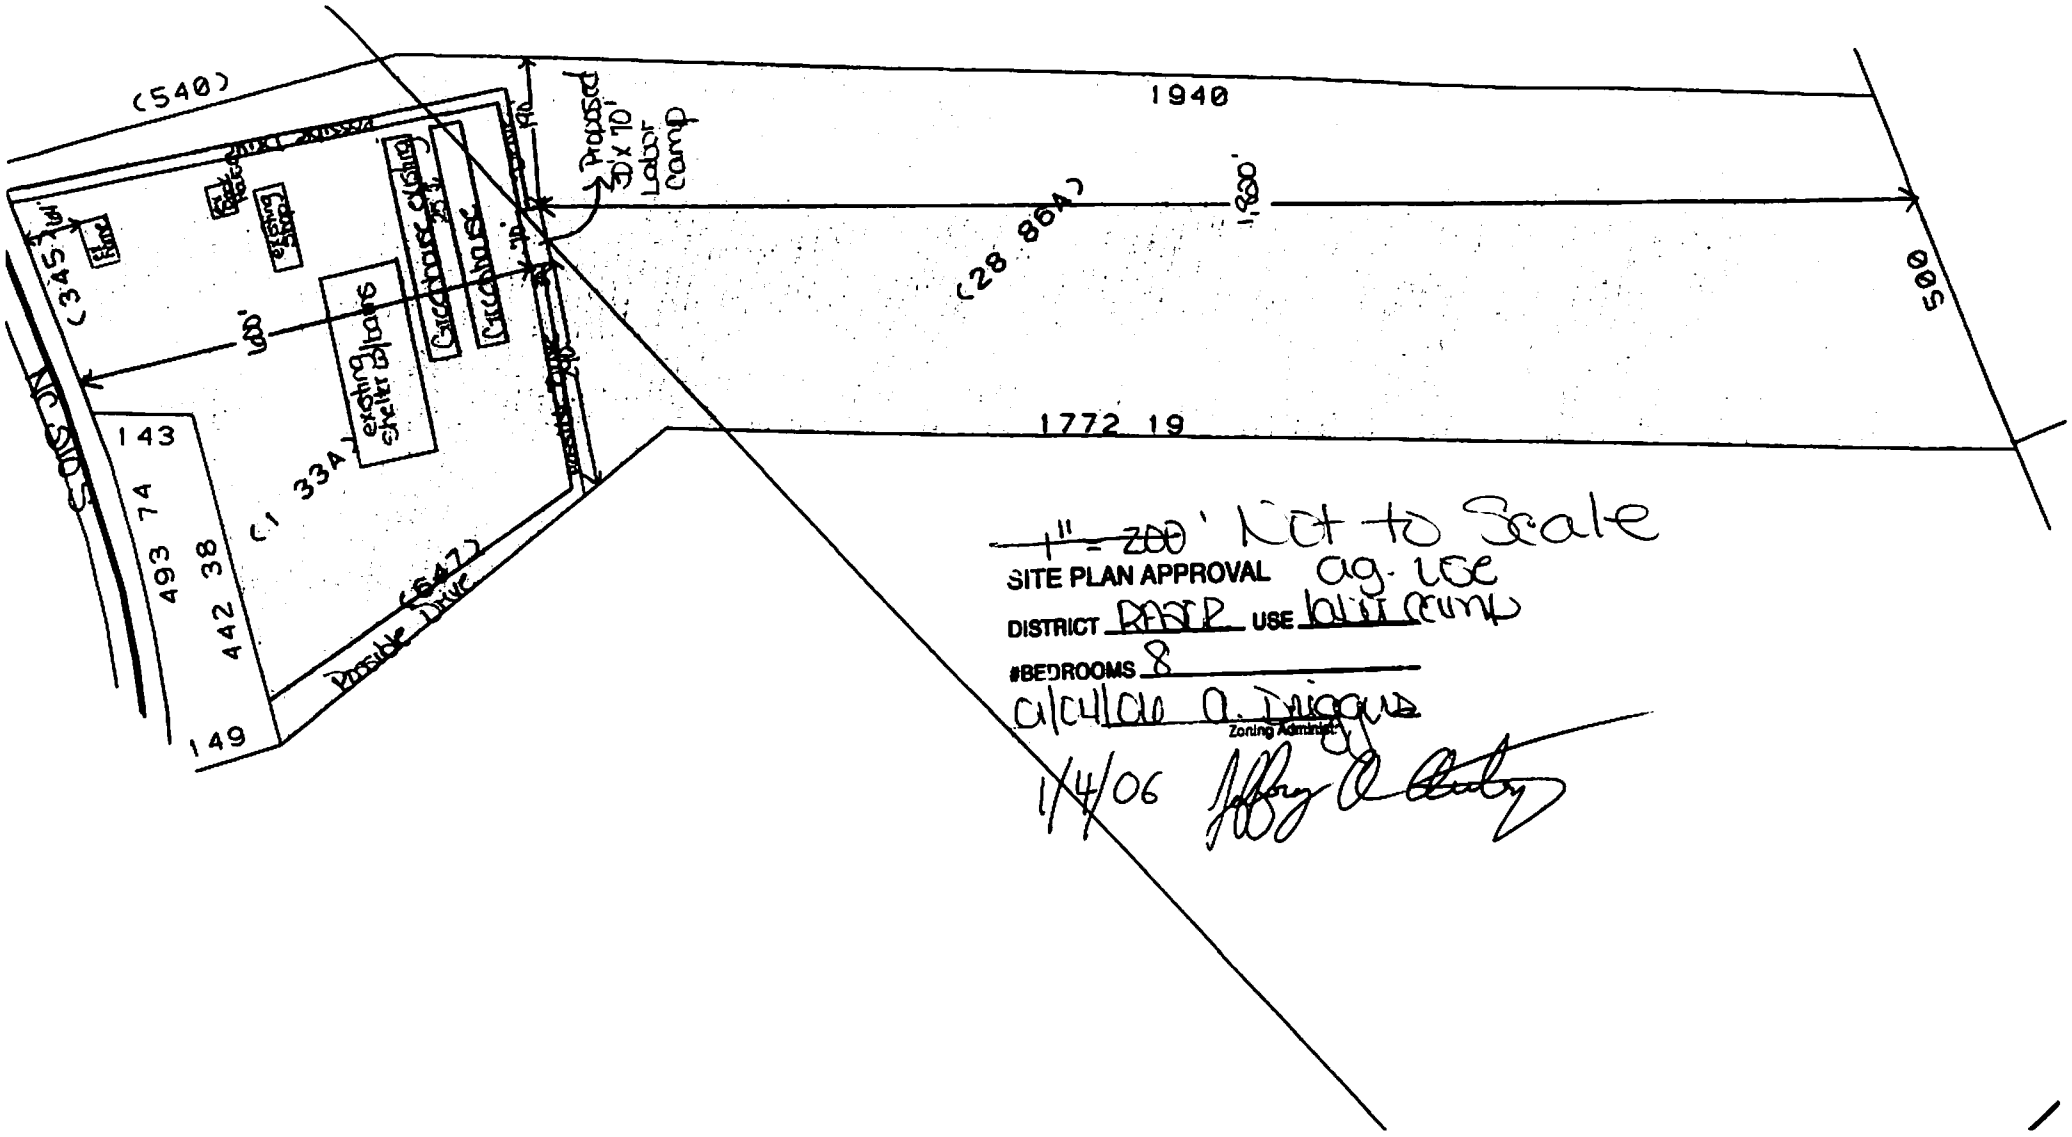
(540)
1940
Proposed 30'x70' Labor Camp
(28 864)
1,800'
S00
1772 19
(3 45 1w)
Elev
Existing Shed
Existing Shed
Existing Shelter Plans
Greenhouse existing
Greenhouse
140'
(1 33A)
143
74
493
38
442
149
(547)
Possible Drive
1" = 200' Not to Scale
SITE PLAN APPROVAL Ag. use
DISTRICT RASIP USE labor camp
#BEDROOMS 8
01/04/06 A. Triggs
Zoning Administrator
1/4/06