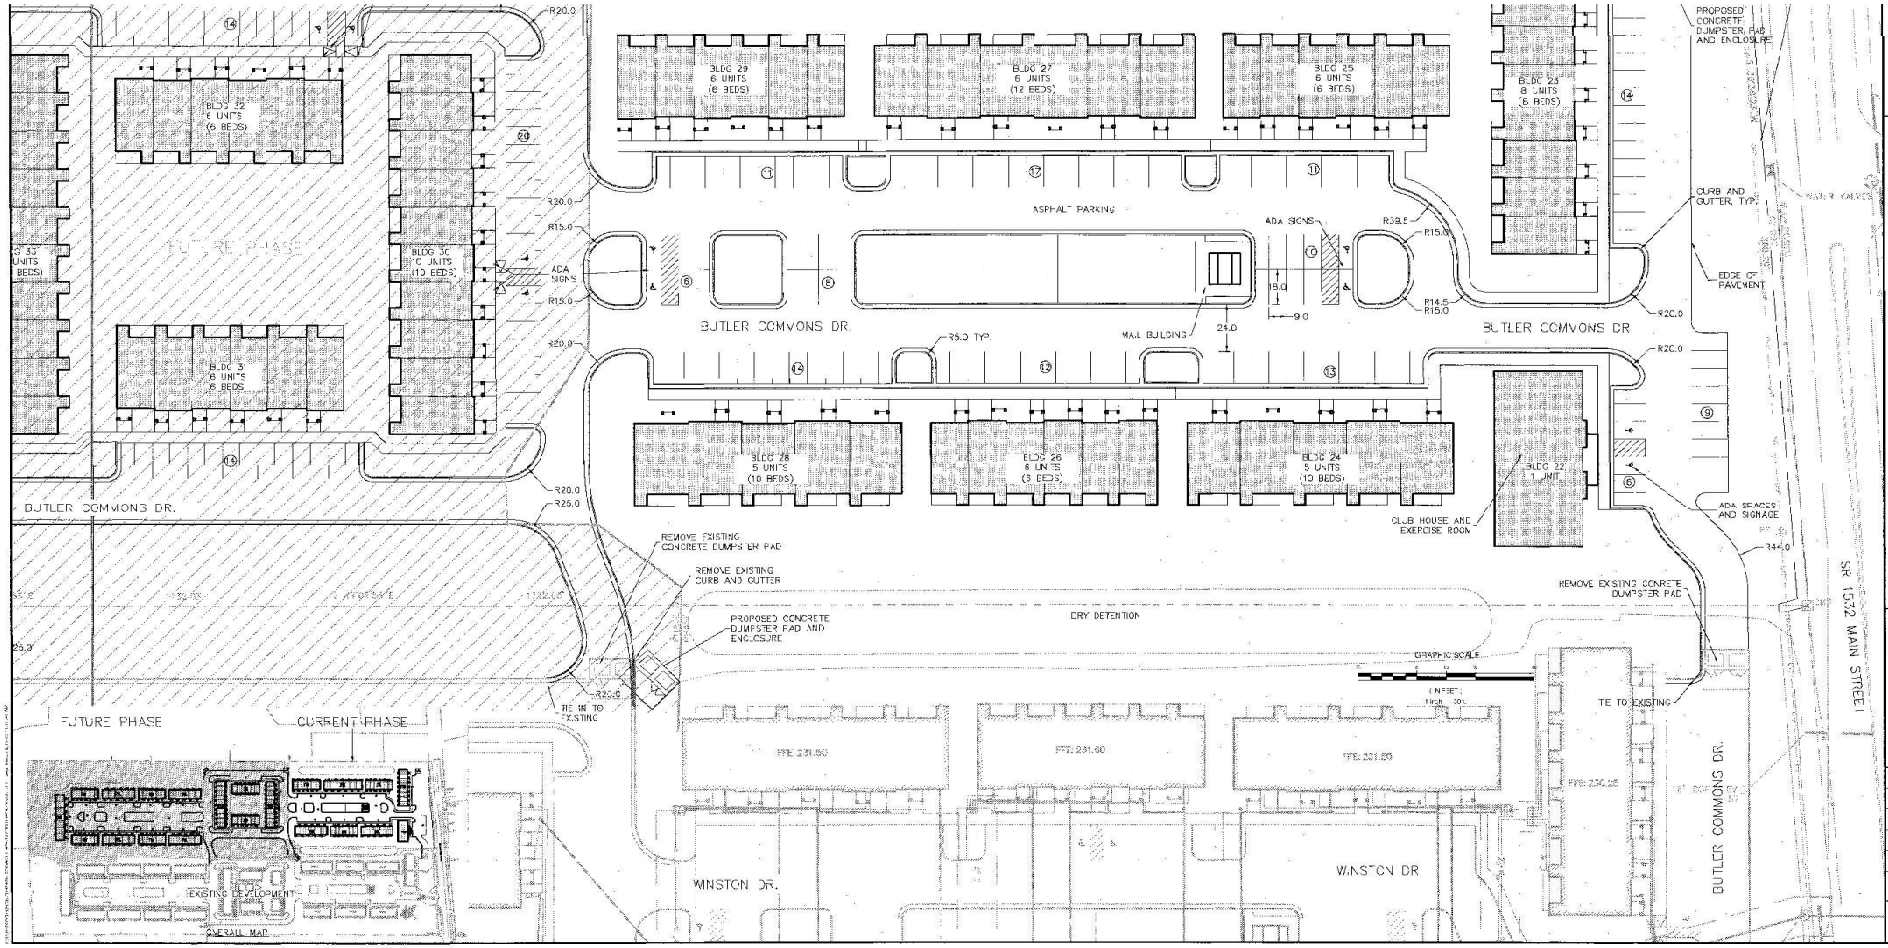

SITE LAYOUT PLAN

CAMPBELL POINTE TOWNHOMES PH 4

HARNETT COUNTY, NORTH CAROLINA

REVISIONS

2/4/16 PER SEC CMT
3/28/16 PER SEC CMT
3/31/16 PER COUNTY CMT

DESIGNED BY:	CTC Jr
DRAWN BY:	AEB
CHECKED BY:	CTC Jr
SCALE:	1" = 30'
DATE:	10.27.17
PROJECT NUMBER:	R14245N-05

C5.0