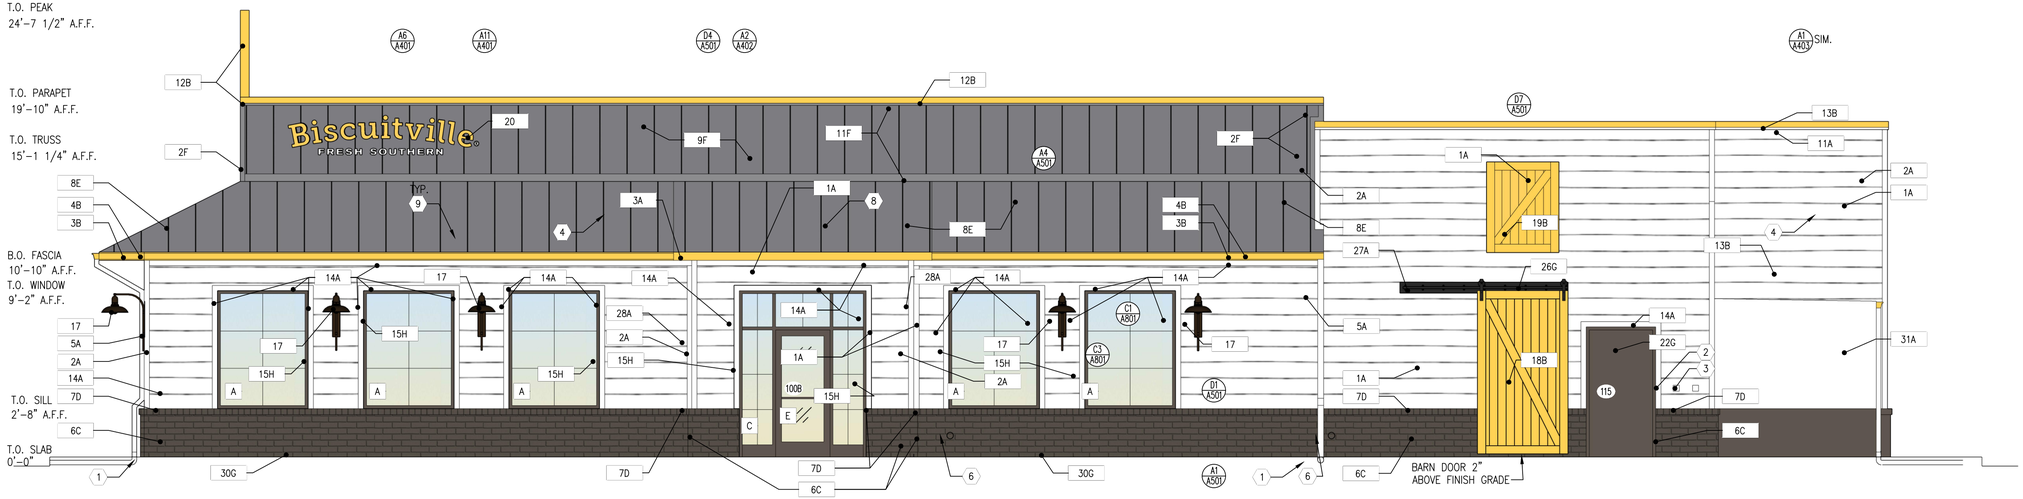

E1 / A201 EXTERIOR ELEVATION - RIGHT SIDE

SCALE: 1/4" = 1'-0"

A1 / A201 EXTERIOR ELEVATION - FRONT

SCALE: 1/4" = 1'-0"

EXTERIOR FINISH SCHEDULE

COLOR

A – SHERWIN WILLIAMS – SW 7005 – PURE WHITE – MATTE ENAMEL

B – SHERWIN WILLIAMS – SW 6684 – BRITTLE BRUSH – SATIN ENAMEL

C – CORONADO STONE – COUNTRY RUBBLE – COLOR: BLACK HILLS

D – CORONADO STONE – CAP – COLOR: ASPEN

E – KYNAR 500 – SLATE GRAY

F – SHERWIN WILLIAMS – COLOR MATCH TO KYNAR 500 SLATE GRAY – MATTE ENAMEL

G – SHERWIN WILLIAMS – SW 7020 – BLACK FOX – MATTE ENAMEL

H – "KAWNEER" CLASSIC BRONZE

CONSTRUCTION NOTES

1. GC TO PROVIDE 3"x4" DOWNSPOUT ADAPTER PIPE THEN OUT TO FACE OF CURB
2. CO2 FILL BOX – COORDINATE W/CO2 SUPPLIER
3. GREASE SUCTION BOX – COORDINATE W/GREASE CONTAINMENT TANK CUT SHEETS
4. ROOF DECK LINE SHOWN HIDDEN
5. NOT USED.
6. ROOF OVERFLOW DRAIN OUT THRU WALL @ 12" A.F.F. W/ DECORATIVE "TONGUE" – SEAL AS REQ'D.
7. ROOF LADDER SEE C11/A501 FOR MORE INFORMATION.
8. METAL ROOF RAIN DIVERTER.
9. ICE CLEATS ITO BE INSTALLED ON ALL SLOPED METAL ROOFING. MFR: ZALESKI MODEL #15 / CLEAR SNOW GUARDS ATTACHED W/ADHESIVE – NO SCREWS

GENERAL NOTES

1. EXTERIOR SIGNAGE REQUIREMENTS MAY BE LIMITED OR OTHERWISE DICTATED BY LOCAL ORDINANCES. SIGNAGE CONTRACTOR SHALL HANDLE ALL PERMIT SUBMITTALS & PROCUREMENT & SHALL MODIFY SIGNAGE PACKAGE ACCORDINGLY.

EXTERIOR FINISH SCHEDULE

MATERIAL

1 – HORIZONTAL HARDIE LAP SIDING – 10 3/4" EXPOSURE

2 – HARDIE BOARD 1x4 OUTSIDE CORNER BOARD

3 – HARDIE FASCIA BOARD 1x6

4 – 4"X4" ALUMINUM GUTTERS

5 – ALUMINUM DOWNSPOUT 3"x4"

6 – FAUX STONE WAINSCOT. SEE DET. F1/A501

7 – FAUX STONE WAINSCOT SILL

8 – STANDING SEAM METAL ROOF – SEE FINISH SCHEDULE A103 FOR MORE PRODUCT INFORMATION

9 – VERTICAL BOARD & BATTEN HARDIE SIDING (SMOOTH) WITH 1x2 VERT. BATTEN BOARDS @ 24" O.C. – (ALIGN WITH VERT. JOINTS) SEE SECTIONS ON SHTS. 401 & 402 FOR MORE INFORMATION.

10 – STANDING SEAM METAL ROOF CORNER FLASHING

11 – HARDIE BOARD 1x6 TRIM

12 – ALUMINUM COPING CAP – SEE DETAIL D4/A501

13 – ALUMINUM EDGE FLASHING

14 – HARDIE TRIM BOARD 1x4

15 – ALUMINUM STOREFRONT WINDOWS "KAWNEER"

16 – PREMANUFACTURED METAL CANOPY – SEE EXTERIOR ELEVATIONS FOR SIZE – SEE DETAILS FOR MORE INFORMATION

17 – DECORATIVE WALL LIGHT – SEE ELECTRICAL DRAWINGS

18 – PREMANUFACTURED ALUMINUM BARN DOORS 5'x9' – SEE DETAIL G4/A501 FOR MORE INFORMATION

19 – PREMANUFACTURED ALUMINUM SHUTTERS 4'x5' SEE DETAIL G4/A501 FOR MORE INFORMATION

20 – EXTERIOR SIGN UNDER SEPARATE PERMIT – SEE ELECTRICAL DRAWINGS FOR ELECTRICAL CIRCUIT INFORMATION

21 – GAS METER & PIPING – SEE PLUMBING DRAWINGS

22 – PAINTED HOLLOW METAL DOOR & FRAME

23 – PREMANUFACTURED ALUMINUM SHUTTERS 2'x5' SEE DETAIL G4/A501 FOR MORE INFORMATION

24 – SINGLE PLY ROOF MEMBRANE ON PARAPET BEYOND – SEE ROOF PLAN SHT. A104

25 – ELECTRICAL METER, CT CABINET – SEE ELECTRICAL DRAWINGS

26 – NON OPERATIONAL BARN DOOR HARDWARE – SEE DETAIL G4/A501 FOR MORE INFORMATION

27 – DOUBLE PRESSURE TREATED 2x8 – SEE DETAIL G4/A501 FOR MORE INFORMATION

28 – HARDIE BOARD 1X4 INSIDE CORNER BOARD.

29 – METAL ROOF ACCESS LADDER.

30 – EXPOSED RUBBED CONC. FOUND.– PAINT TO MATCH STONE.

31 – SPLIT FACED BLOCK.

LMHT Project No. 18144

THIS DRAWING IS THE PROPERTY OF THE ARCHITECT AND MAY NOT BE REPRODUCED OR USED WITHOUT HIS WRITTEN PERMISSION

national restaurant designers
INRD
ARCHITECTS & ENGINEERS
3005 Carrington Mill Blvd Suite 150
Morrisville, NC 27560
ph: 919 544 7251
fax: 919 544 9399
A Division of LMHT Associates

PROJECT: BISCUITVILLE
76 SEAT PROTOTYPE
1608 NC 24-87
CAMERON, NC 28326

DRAWING: EXTERIOR ELEVATIONS

Revisions

REVISION DATE

PROJECT DATE 7.17.18

Drawn By TA

Checked By GRL

Sheet No. A201