DocuSign Envelope ID: 365E2A16-85A7-4468-8006-3D773DA03244

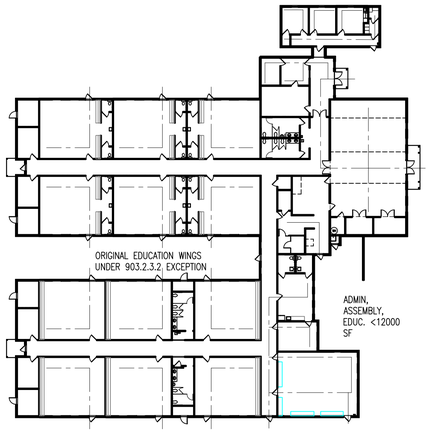

1 WHOLE BUILDING LIFE SAFETY PLAN
1/32" = 1'-0"

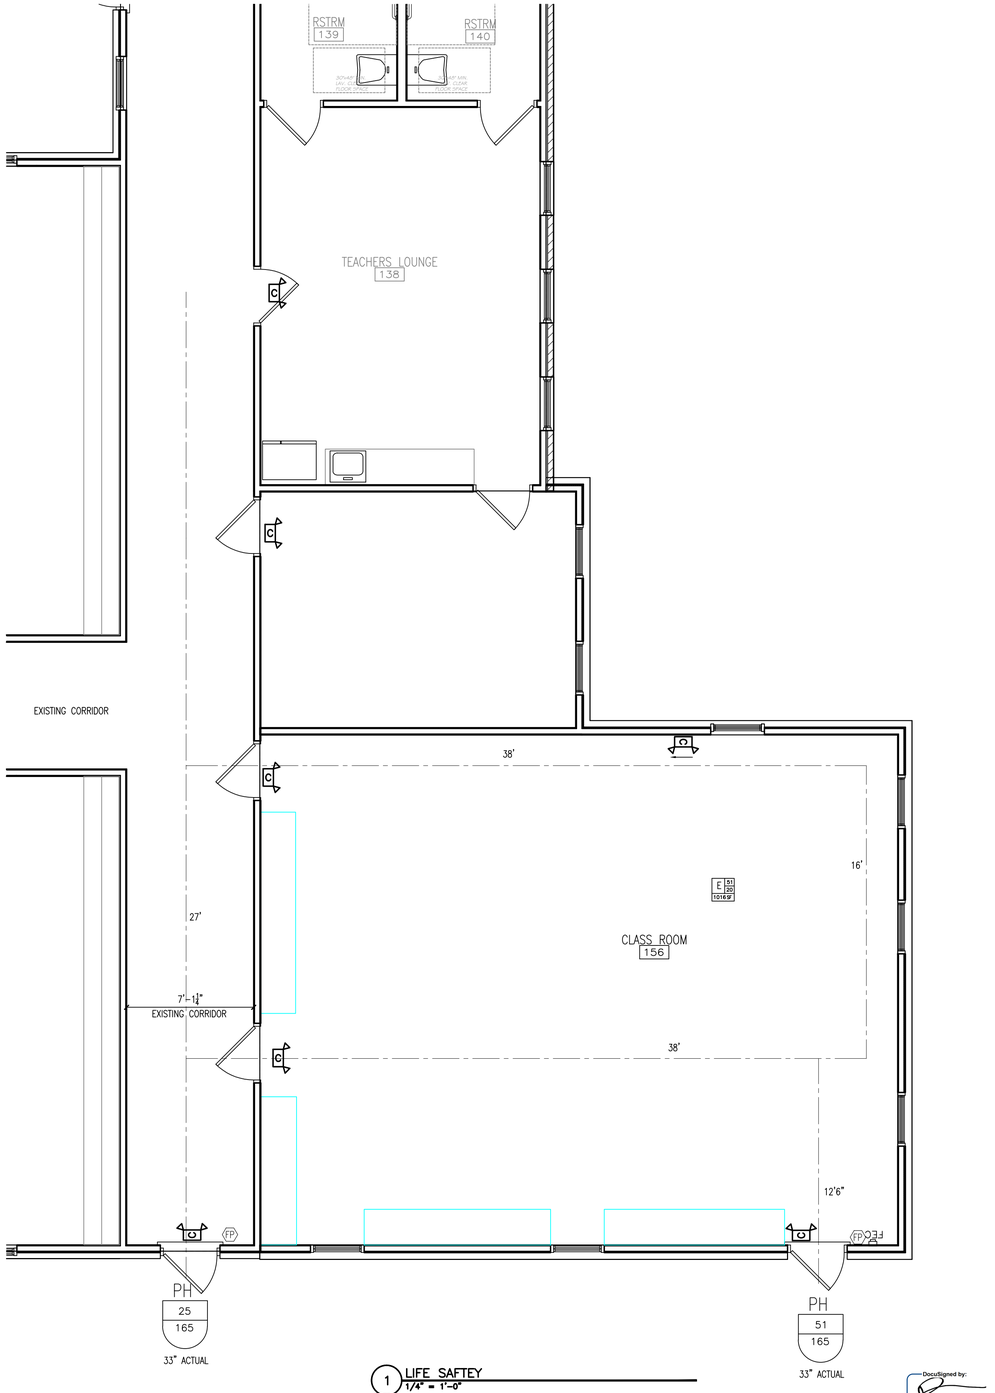

1 LIFE SAFTEY
1/4" = 1'-0"

DocuSigned by:
[redacted]
NORTH CAROLINA PROFESSIONAL SEAL 15845 ENGINEER DAVID MILLER
8/5/2019

David Miller, PE
ENGINEERING AND DESIGN
6300 CREEDMOOR ROAD, STE 170 #283
RALEIGH, N.C. 27612
TEL: 919-422-8932
FAX: 866-544-3132

REVISIONS	BY:	DESCRIPTION:
DATE:		

PROJECT NO.: 19DDM0716
DATE: 7/17/2019
DRAWN BY: DCW
CHECKED BY: DM

Anderson Creek remodeling
LIFE SAFETY
RAY ROAD, ANDERSON CREEK NC

SHEET NUMBER
B102
XOF XSHEETS