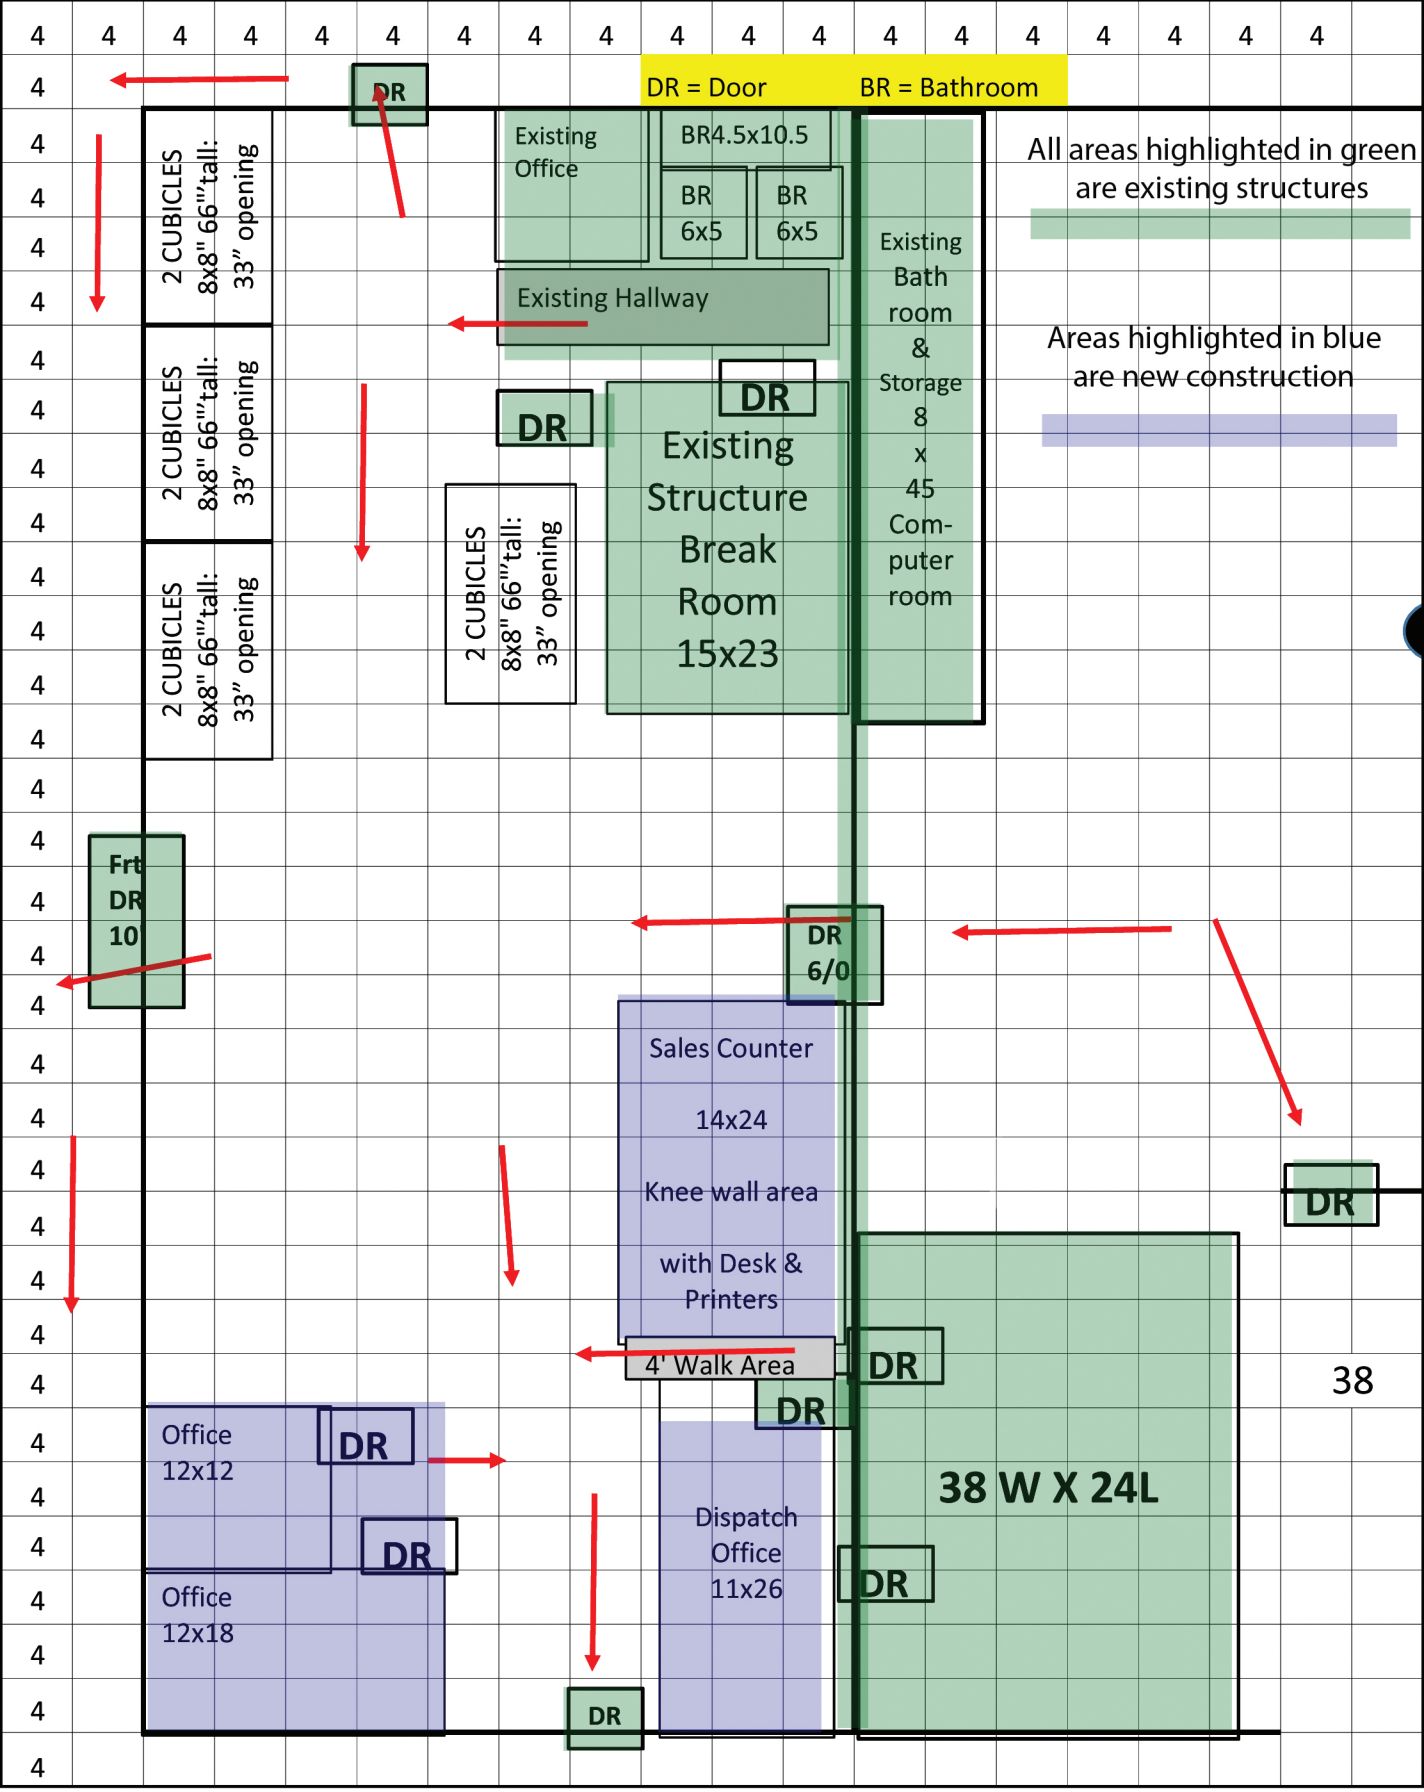
DR = Door
BR = Bathroom
All areas highlighted in green are existing structures
Areas highlighted in blue are new construction
DR
Existing Office
BR4.5x10.5
BR 6x5
BR 6x5
Existing Hallway
Existing Bath room & Storage 8 x 45 Com-puter room
DR
DR
Existing Structure Break Room 15x23
2 CUBICLES 8x8" 66"'tall: 33" opening
2 CUBICLES 8x8" 66"'tall: 33" opening
2 CUBICLES 8x8" 66"'tall: 33" opening
2 CUBICLES 8x8" 66"'tall: 33" opening
Frt DR 10
DR 6/0
Sales Counter
14x24
Knee wall area
with Desk & Printers
4' Walk Area
DR
DR
DR
38 W X 24L
38
Office 12x12
DR
DR
Office 12x18
Dispatch Office 11x26
DR
DR
DR