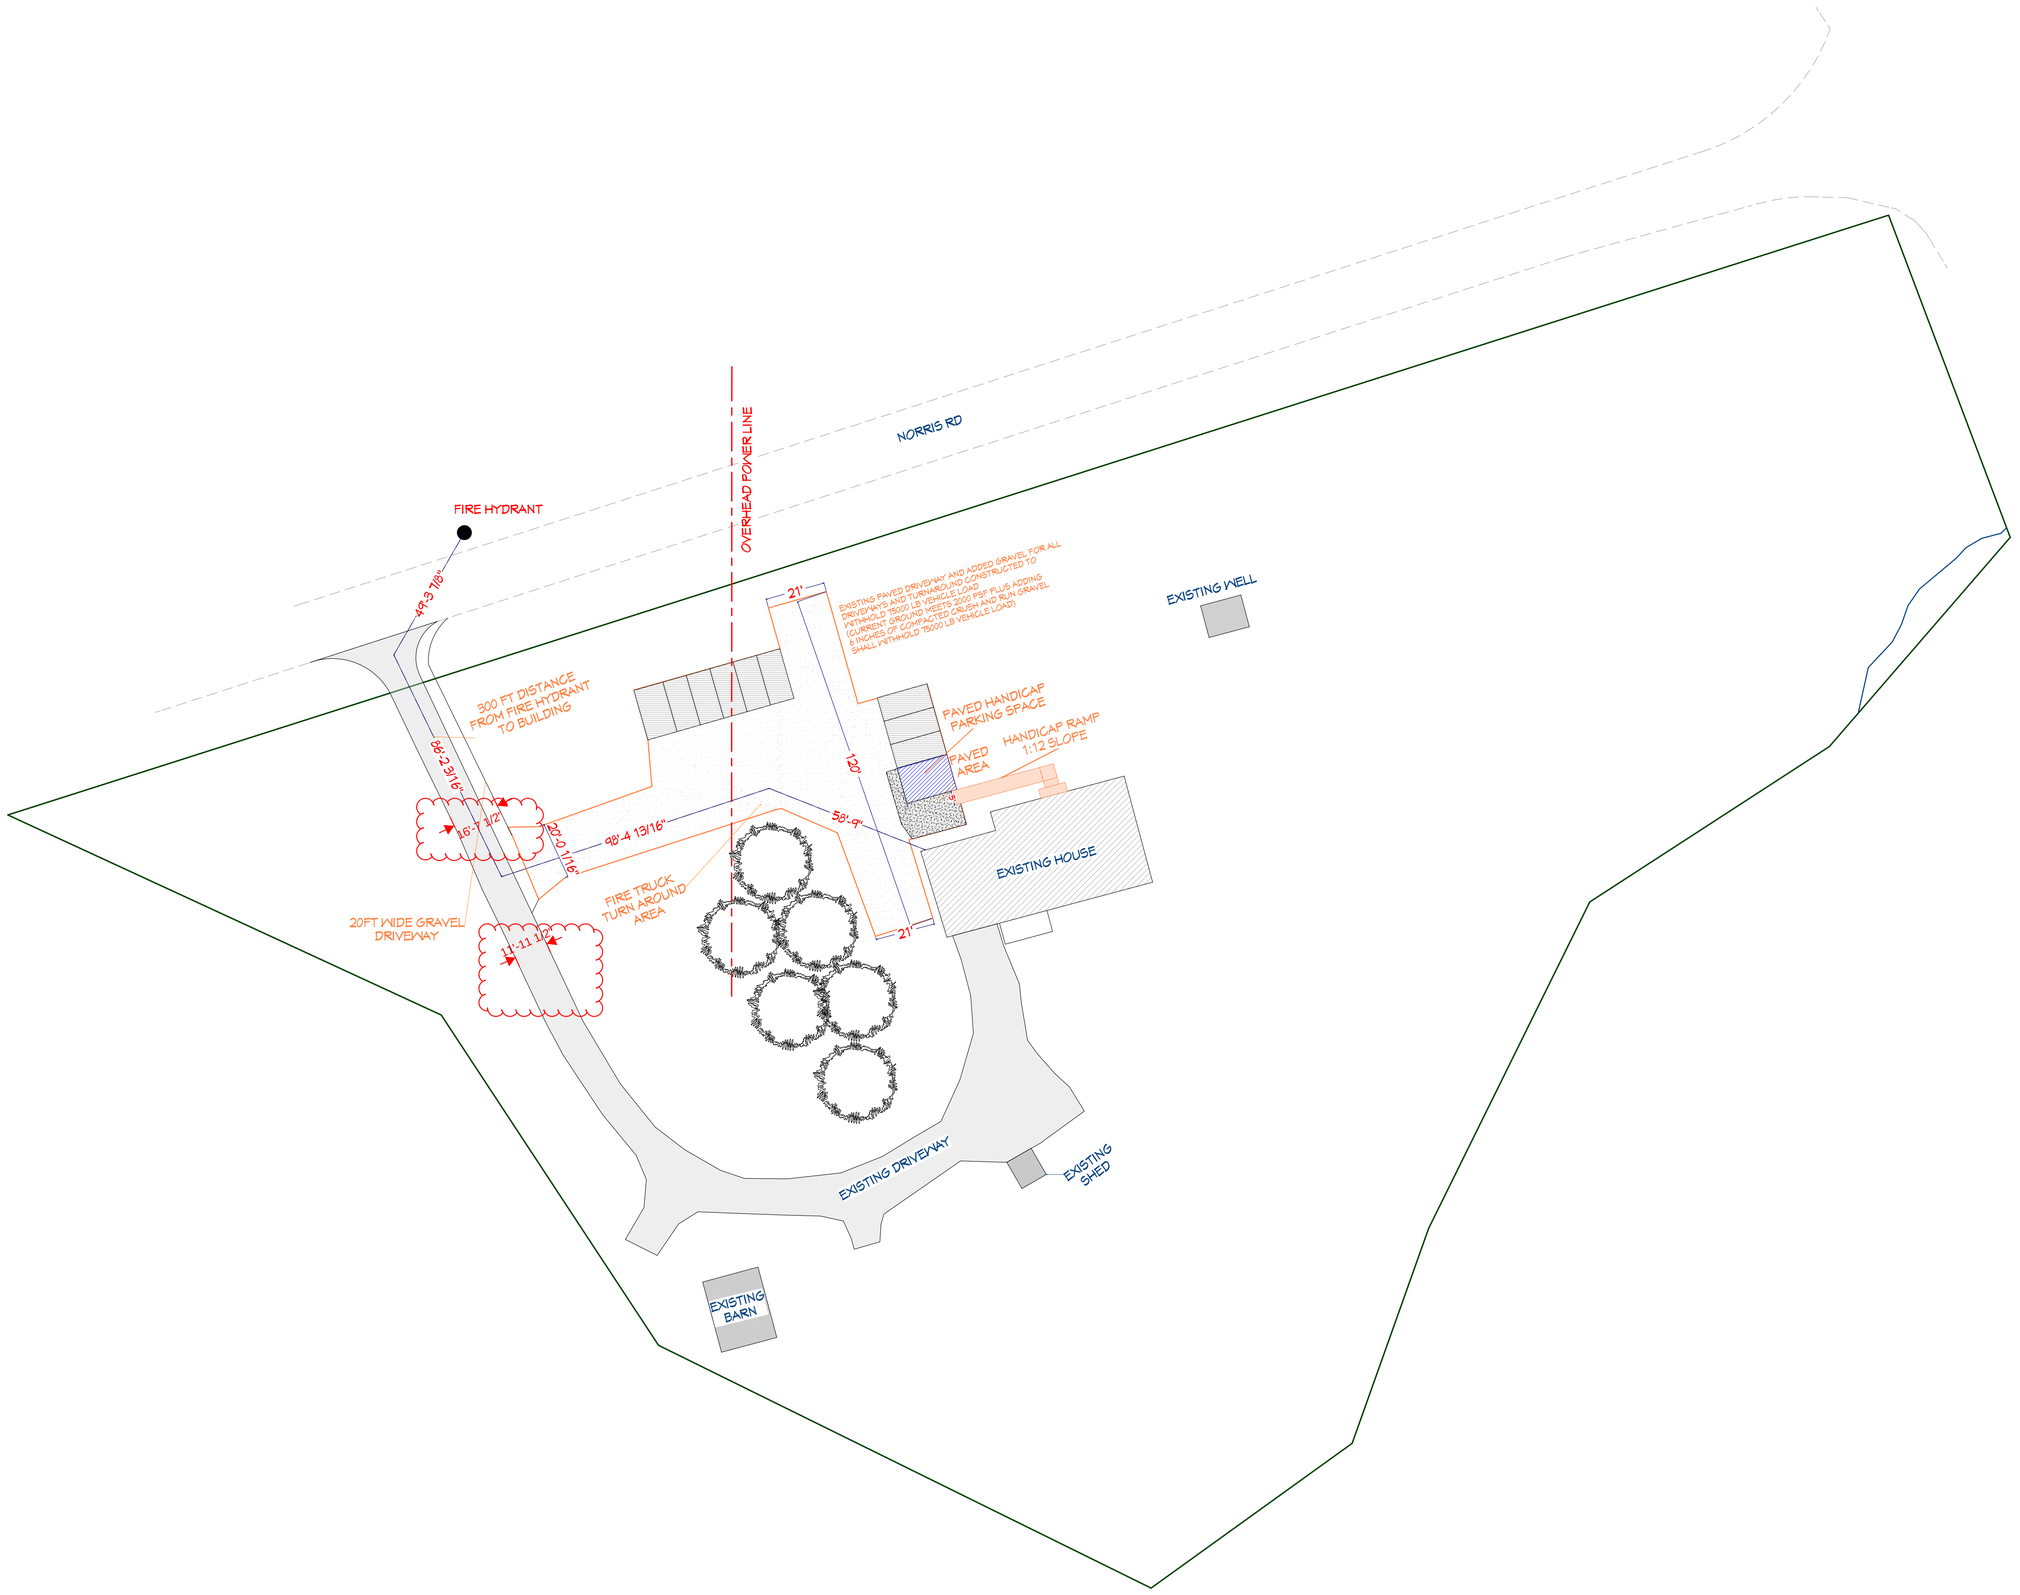

GIBRALTAR CONTRACTING, LLC
ROCK SOLID SERVICE

SITE PLAN

67 NORRIS RD CONVERSION

DRAWINGS PROVIDED BY:
TONY R WIMBERLY
PO BOX 1793
ANGIER, NC 27501
(919) 669-7066

DATE:
5/16/2023

SCALE:
1" = 25'

SHEET:
1