NOTE:
VERIFY THERMOSTAT LOCATION WITH OWNER PRIOR TO INSTALLING. FILTER ALL OUTSIDE AIR.

GENERAL NOTES:

1. RUN ALL DUCTWORK TIGHT TO CEILING INSULATION.
2. FASTEN ALL CONDENSATE LINES TO WALLS OR CEILINGS WHERE APPLICABLE.
3. 7-DAY PROGRAMMABLE T'STAT WITH LOCKING COVER.
4. PROVIDE AND INSTALL CONCRETE SPLASH BLOCK, ONE PER 3 HEAT PUMPS MIN.
5. INSTALL FLOAT SWITCH IN AUXILIARY PAN TO STOP UNIT IN EVENT OF CONDENSATE OVERFLOW.

KEY NOTES:

1. 3/4" CONDENSATE FROM EACH AIR HANDLING UNIT TO SPLASH BLOCK
2. 16" X 16" TRANSFER GRILL INSTALLED IN DOOR (TYPICAL)

MECHANICAL SYMBOL LEGEND

SINGLE LINE	DOUBLE LINE	DESCRIPTION
		TAKE OFF TO SUPPLY AIR REGISTER WITH EXT. INSUL. DUCTWORK
		BRANCH TAKEOFF FROM MAIN TRUNK DUCT WITH EXT. INSUL. DUCTWORK
		END CAP
(D) OR (DH)	(D) OR (DH)	DUCT SMOKE DETECTOR
A.D.		ACCESS DOOR

DOOR SIZE	DUCT HEIGHT
8X8	10"
10X10	12"
12X12	14" & LARGER

SINGLE LINE	DOUBLE LINE	DESCRIPTION
	VOLUME CONTROL DAMPER (TYP) / CEILING DIFFUSER / FLEXIBLE DUCTWORK (15' MAX.)	
		ONE SIDED REDUCING TRANSITION
F.D.(1-1/2)		F.D.=FIRE DAMPER (1-1/2)=RATED FOR 1-1/2 HRS.
		RETURN AIR OR EXHAUST GRILLE
		TWO SIDED TRANSITION

SINGLE LINE	DOUBLE LINE	DESCRIPTION
(1-WAY) (2-WAY) (3-WAY) (4-WAY)		SUPPLY AIR CEILING DIFFUSER, ARROW INDICATES DIRECTION OF BLOW & ACTIVE DIFFUSER SIDES
CUSHION HEAD		(1)CUSHION HEAD @ BRANCH OR DIFFUSER RUNOUT (2)CUSHION HEAD IS EQUAL TO 1-1/2 WIDTH OF THE BRANCH DUCT OR DIFFUSER RUNOUT
		R.A. OR EXHAUST DUCT TURNS DOWN @ 90 DEGS.
		MANUAL VOLUME CONTROL DAMPER W/ QUADRANT LOCKING DEVICE
		TWO SIDED TRANSITION

	ELECT. DUCT INSERT HEATER WITH CONTROL PANEL
	AHU W/FLEXIBLE CONNECTION AT SUPPLY AND RETURN DUCT
	KEY NOTE
MARK / XXX	CFM-DIFFUSER, REGISTER OR GRILLE (SEE SCHEDULE)
(1)	EXHAUST FAN

GENERAL NOTE:

MAINTAIN MANUFACTURER'S REQUIRED CLEARANCES FOR ALL HVAC EQUIPMENT.

PROVIDE CONDENSATE PUMP FOR AHU-3 AS REQUIRED.

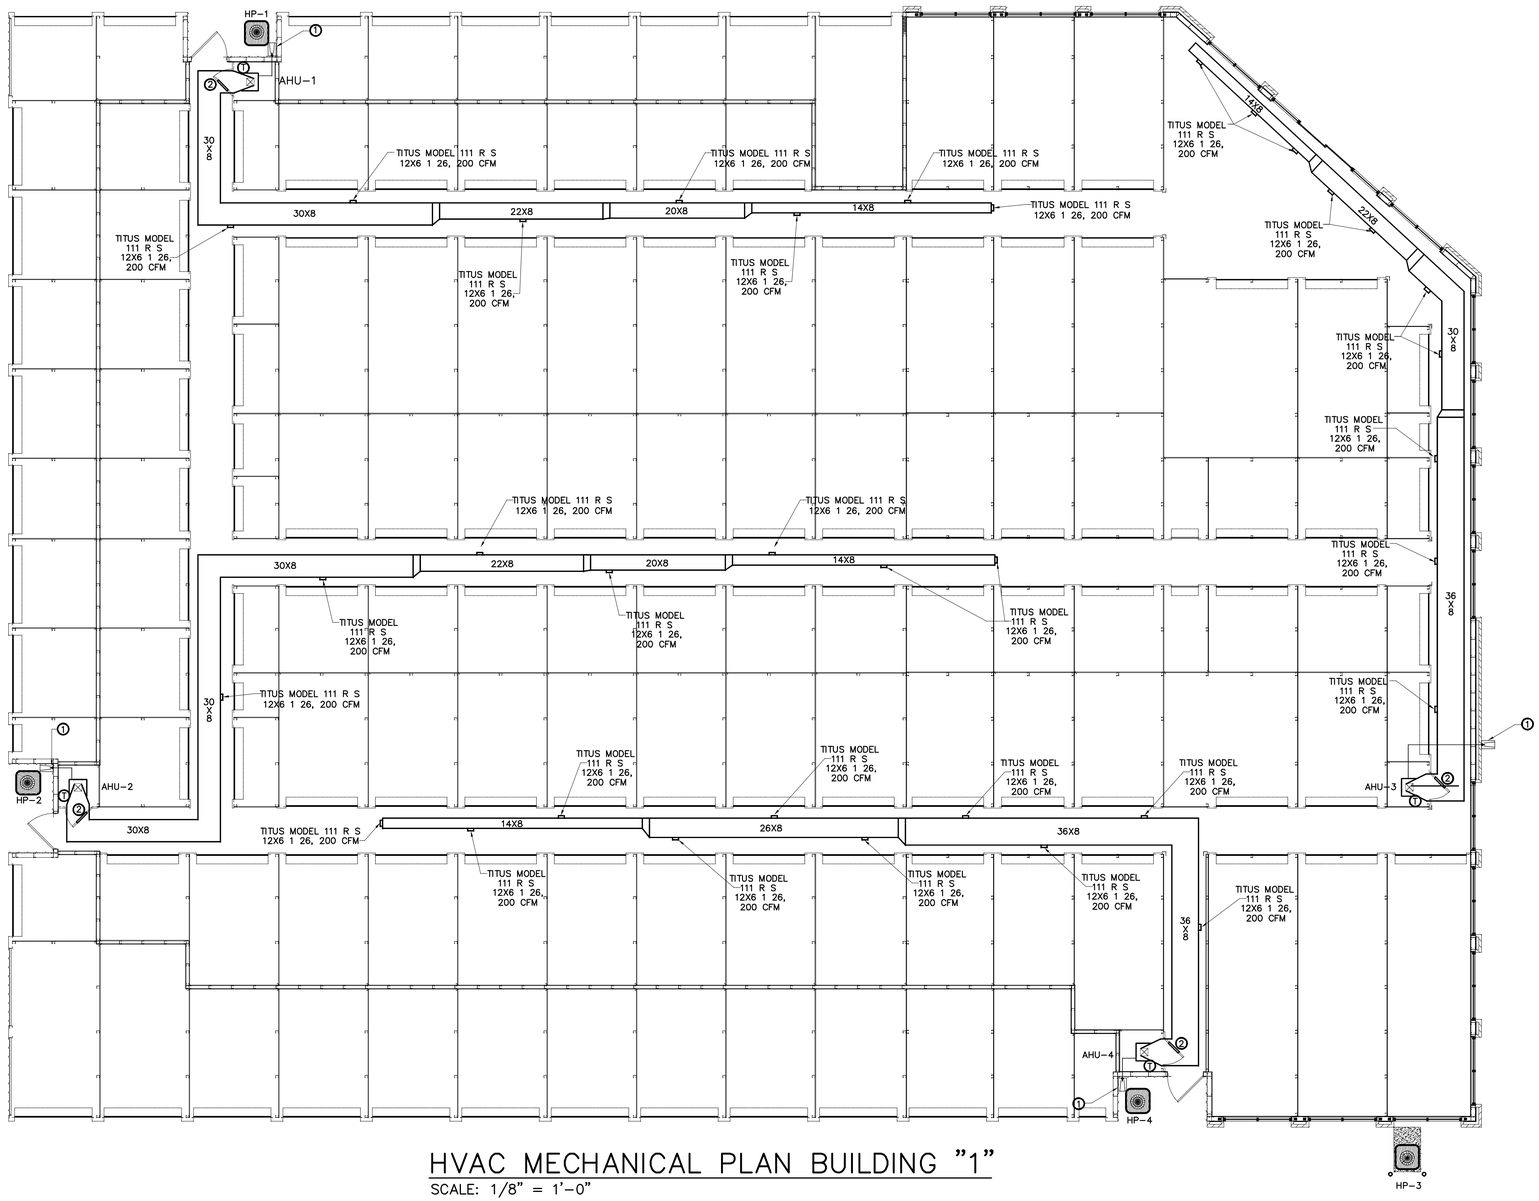

HVAC MECHANICAL PLAN BUILDING "1"

SCALE: 1/8" = 1'-0"

02-13-23

PLANS FOR:
UNIVERSITY STORAGE
HWY 421
ERWIN, NORTH CAROLINA

REVISIONS	
NO.	

Cruse And Associates, P.A.
414 E. Edgerton St.
Southern Pines, North Carolina 28534
PH: (910) 692-4439
FAX: (910) 692-5162
LICENSE NO.: C-1721

THESE DOCUMENTS ARE INSTRUMENTS OF SERVICE AND AS SUCH THESE DRAWINGS, DESIGNS, AND DESIGN CONCEPTS PRESENTED REMAIN THE PROPERTY OF THE ENGINEER. PUBLISH OR DUPLICATE THE DRAWINGS OR DESIGNS ONLY WITH THE WRITTEN PERMISSION OF THE ENGINEER.
© COPY RIGHT

DATE	02-13-23
DRAWN BY	BAM
JOB NO.	22-15

SHEET NO.
M-1 OF 2