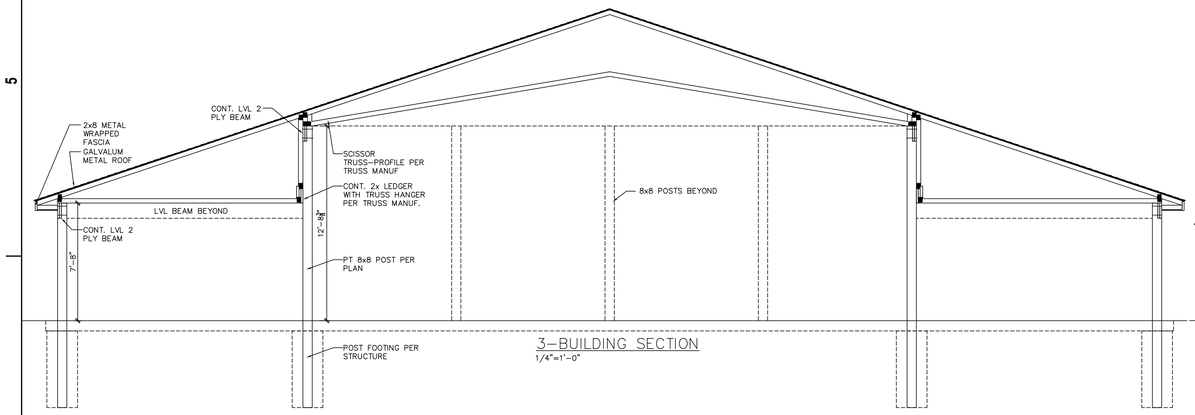

3–BUILDING SECTION
1/4"=1'-0"

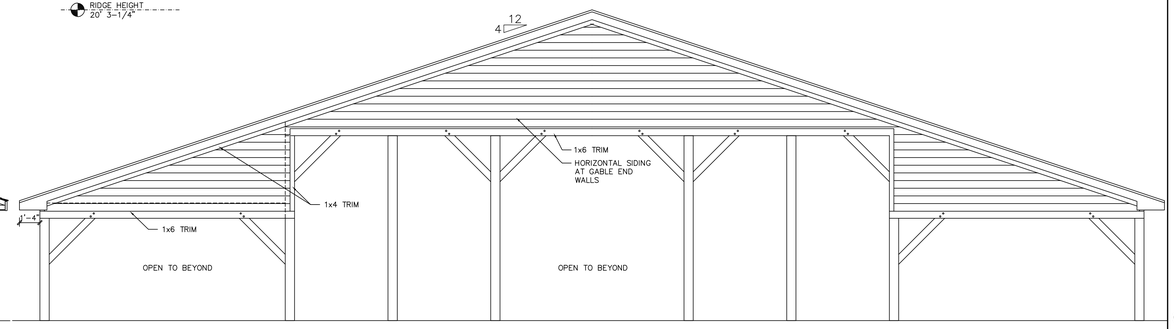

2–TYP FRONT AND REAR ELEVATION
1/4"=1'-0"

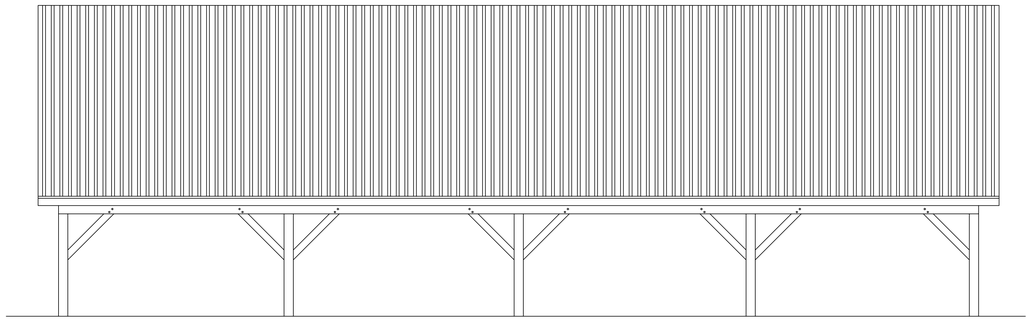

4–TYP SIDE ELEVATION
1/4"=1'-0"

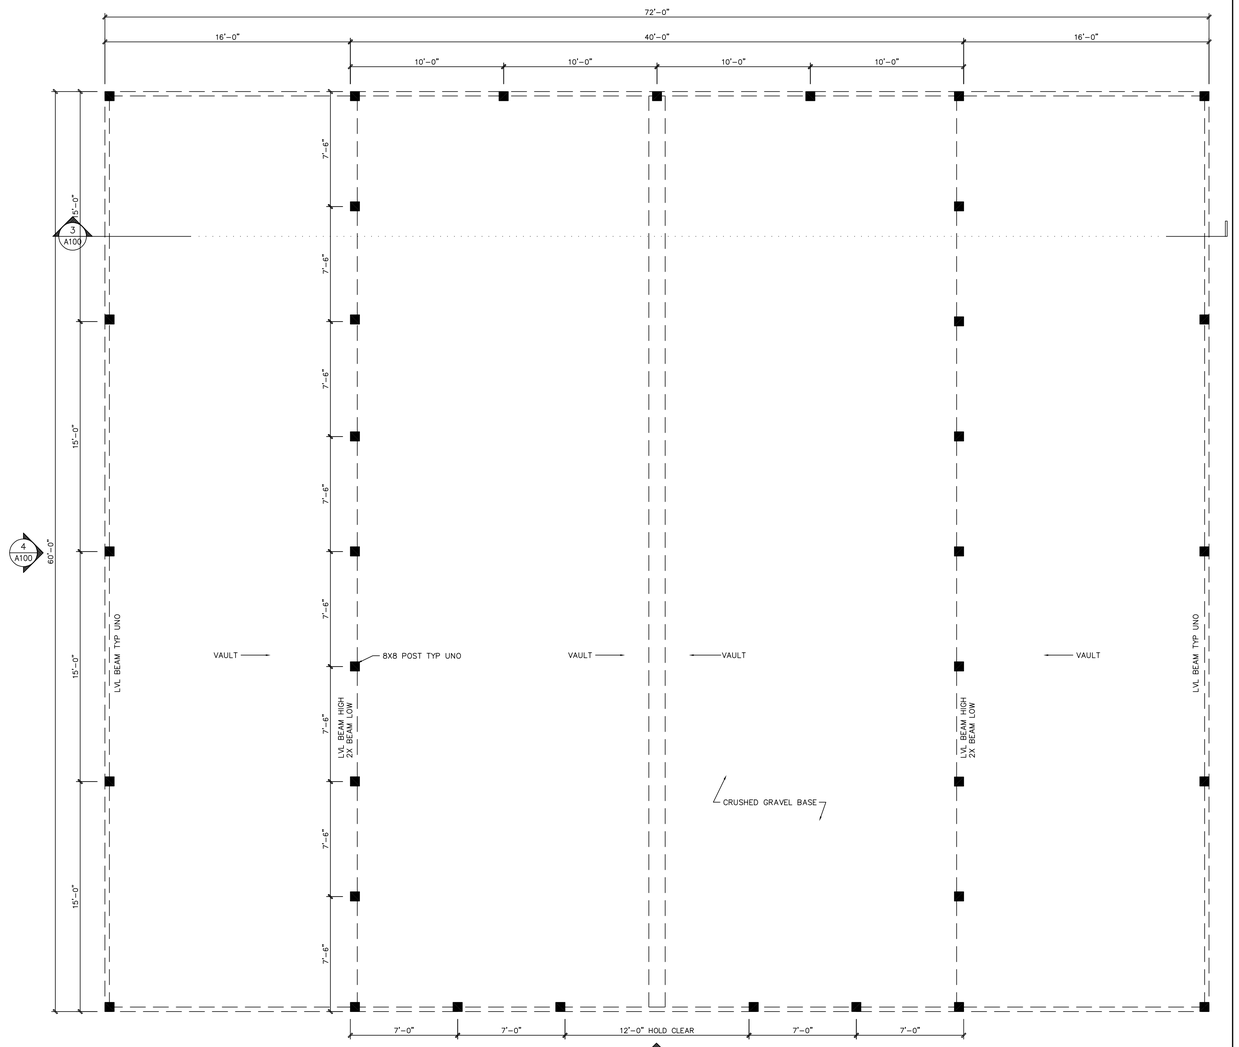

FLOOR PLAN
1/4"=1'-0"

SQUARE FOOTAGE = 4,320

...Becoming the Leading Designer of High Performance Facilities in the Nation with a Specialty in Alternative Delivery Methods

333 Fayetteville St, Ste 225
Raleigh, NC 27601
P: 919.573.6350
F: 919.573.6355
www.sfla.biz

sfl+a ARCHITECTS

S/L+A ARCHITECTS, PA
CERT. NO. 50676
NORTH CAROLINA
RALEIGH, N.C.

CONSTRUCTION DOCUMENTS

Harnett County Schools
Pole Barn

No.	Date	Description

ISSUE DATE: 10/18/23
PROJECT #: -
DRAWN BY: JK
CHECKED BY: JK

© 2023 S/L+a Architects, PA
All Rights Reserved

FLOOR PLAN, ELEVATION & SECTION

A100

ADA AND LEGAL DISCLAIMER: This document is intended to comply with the requirements of the Americans with Disabilities Act (ADA). However architects and engineers are not licensed to interpret laws or give advice concerning laws. The owner should have this document reviewed by his attorney to determine if it complies with ADA and other laws.