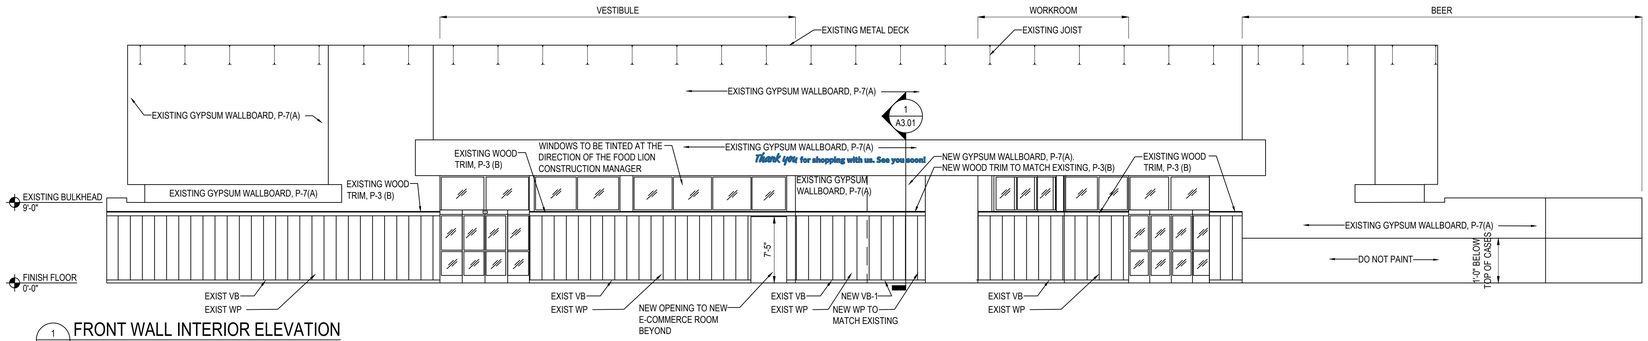

1 A2.02 FRONT WALL INTERIOR ELEVATION
Scale 1/8"=1'-0"

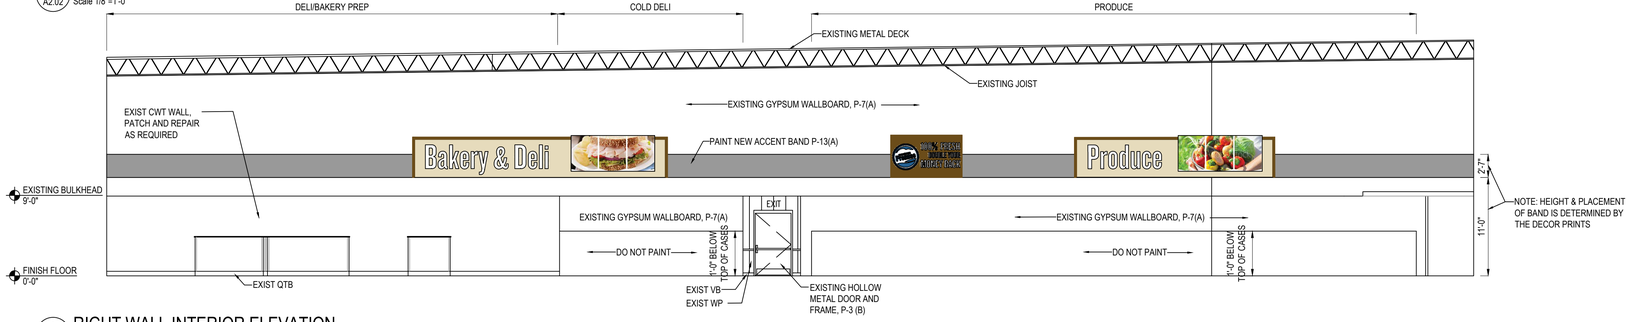

2 A2.02 RIGHT WALL INTERIOR ELEVATION
Scale 1/8"=1'-0"

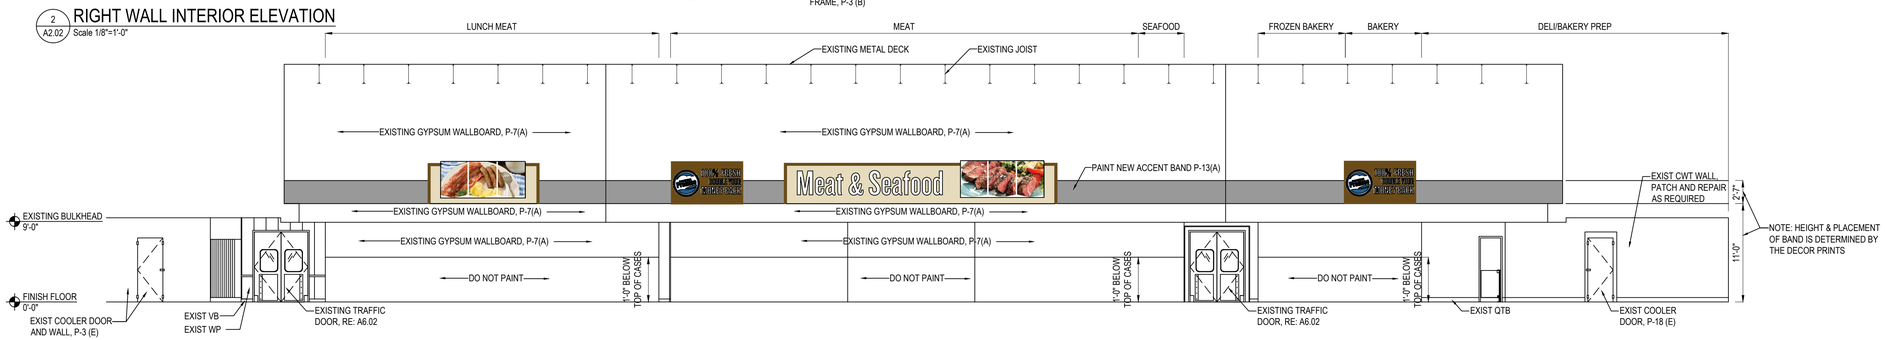

3 A2.02 REAR WALL INTERIOR ELEVATION
Scale 1/8"=1'-0"

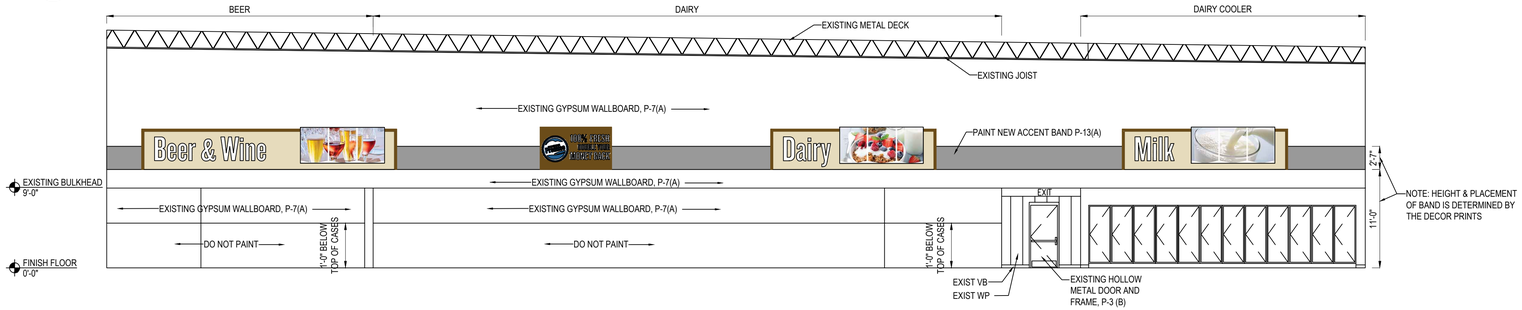

4 A2.02 LEFT WALL INTERIOR ELEVATION
Scale 1/8"=1'-0"

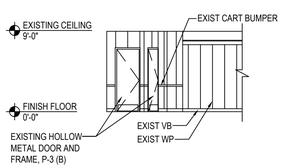

5 A2.02 RESTROOM CORRIDOR ELEVATION
Scale 1/8"=1'-0"

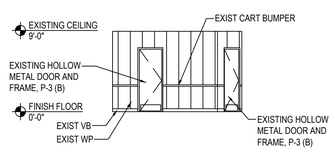

6 A2.02 RESTROOM CORRIDOR ELEVATION
Scale 1/8"=1'-0"

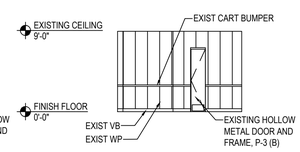

7 A2.02 RESTROOM CORRIDOR ELEVATION
Scale 1/8"=1'-0"

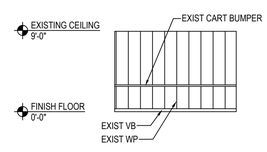

8 A2.02 RESTROOM CORRIDOR ELEVATION
Scale 1/8"=1'-0"

GENERAL NOTES:

1. ~~GENERAL CONTRACTOR SHALL INSTALL CONTROL JOINTS IN NEW GYPSUM BOARD WALL FINISH IN SALES AREA AS INDICATED OR AS REQUIRED BY GWB MFGR. AT A MINIMUM, JOINTS SHALL BE 30'-0" O.C. PROVIDE SLIP JOINTS AT CHANGES IN STRUCTURAL SUPPORT.~~
2. ACCESSIBLE SIGNAGE SHALL BE PROVIDED FOR THIS PROJECT TO IDENTIFY THE ACCESSIBLE ELEMENTS IN ACCORDANCE WITH ICC/ANSI A117.1- 2009 CHAPTER 7.
3. ALL PAINT COLORS AND FINISH MATERIALS SHALL BE VERIFIED BY THE CONSTRUCTION MANAGER PRIOR TO ORDERING, IF THIS IS NOT DONE, THE REPAINTING COST WILL BE THE GENERAL CONTRACTOR'S RESPONSIBILITY.
4. GC TO RELOCATE ALL EXISTING EXPOSED CONDUITS ON WALL SURFACES ON FRONT WALL OF SALES AREA. RELOCATED CONDUITS TO BE PLACED IN FURRING SPACE BEHIND GWB. PATCH AND REPAIR GWB AS NECESSARY.
5. ALL EXISTING WALL PANELING (MARLITE) IN CUSTOMER FACING AREAS IS TO BE REMOVED AND REPLACED WITH NEW WALL COVERING.
6. ALL EXISTING WOOD TRIM NOT SHOWN IS TO BE REMOVED, VERIFY WITH THE CONSTRUCTION MANAGER.
7. REFER TO SHEET A6.01 FOR FINISH MATERIAL/COLOR LEGEND.
8. REFER TO SHEET A1.04 FOR CEILING, SOFFIT & STRUCTURE PAINT INFORMATION.
9. DO NOT PAINT EXISTING POLISHED ALUMINUM TRIM.
10. REMOVE AND REINSTALL EXISTING POLISHED ALUMINUM CORNER GUARDS AND WALL MOUNTED TRIM AS REQUIRED TO INSTALL NEW FINISHES, TYP.
11. ALL NEW WALL TILE SHALL RECEIVE SCHLUTER QUADEC ¼" SQUARE EDGE CORNER GUARD ON ALL OUTSIDE CORNERS UNLESS MATCHING EXISTING. APPLY STAINLESS CORNER GUARD TO EXPOSED CORNERS UP TO 4' A.F.F.

CUHACI PETERSON

2600 Maitland Center Parkway
Suite #200
Maitland, FL 32751

P (407) 661-9100
F (407) 661-9101
c-p.com
Florida Corporate Certificate #AA C000526

COPYRIGHT © 2021 - ALL REPORTS, PLANS, SPECIFICATIONS, COMPUTER FILES, FIELD DATA, NOTES & OTHER DOCUMENTS ARE INSTRUMENTS OF SERVICE PREPARED BY: CUHACI PETERSON, (CP) AS INSTRUMENTS OF SERVICE REMAIN THE PROPERTY OF CP. CP SHALL RETAIN ALL COMMON LAW, STATUTORY, AND OTHER RESERVED RIGHTS, INCLUDING THE COPYRIGHT THERETO. ANY USE OR REPRODUCTION OF THIS DOCUMENT WITHOUT WRITTEN PERMISSION FROM CP IS A VIOLATION OF FEDERAL COPYRIGHT LAWS.

ARCHITECT/ENGINEER SEAL

04/14/2023

This document has been electronically signed and sealed by Marcus Boyle using a Digital Signature. Printed copies of this document are not considered signed and sealed and the signature must be verified on any electronic copies.
2023.04.19 11:23:30-04'00'

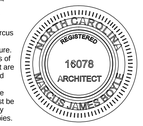

MARCUS JAMES BOYLE
NC 16078

CONSULTANT

FOOD LION

2110 EXECUTIVE DRIVE
SALISBURY, NC 28145
PH: 704-633-8250 FX: 704-636-4940

REVISION / ISSUE HISTORY

REV	DATE	REVISION / ISSUE NAME
-	04/14/2023	PERMIT

PROJECT NO	DRAWN BY
2220380	JB
PERMIT SUB DATE	CHECKED BY
04/14/2023	RD

PROJECT
FOOD LION STORE #2594

3260 RAY ROAD
SPRING LAKE, NC 28390
2594FLMK23

CLIENT
FOOD LION

2110 EXECUTIVE DRIVE
SALISBURY, NC 28145
PH: 704-633-8250 F: 704-636-5940

SHEET TITLE
INTERIOR ELEVATIONS

SHEET NO 2594A2.02_00
A2.02

REV