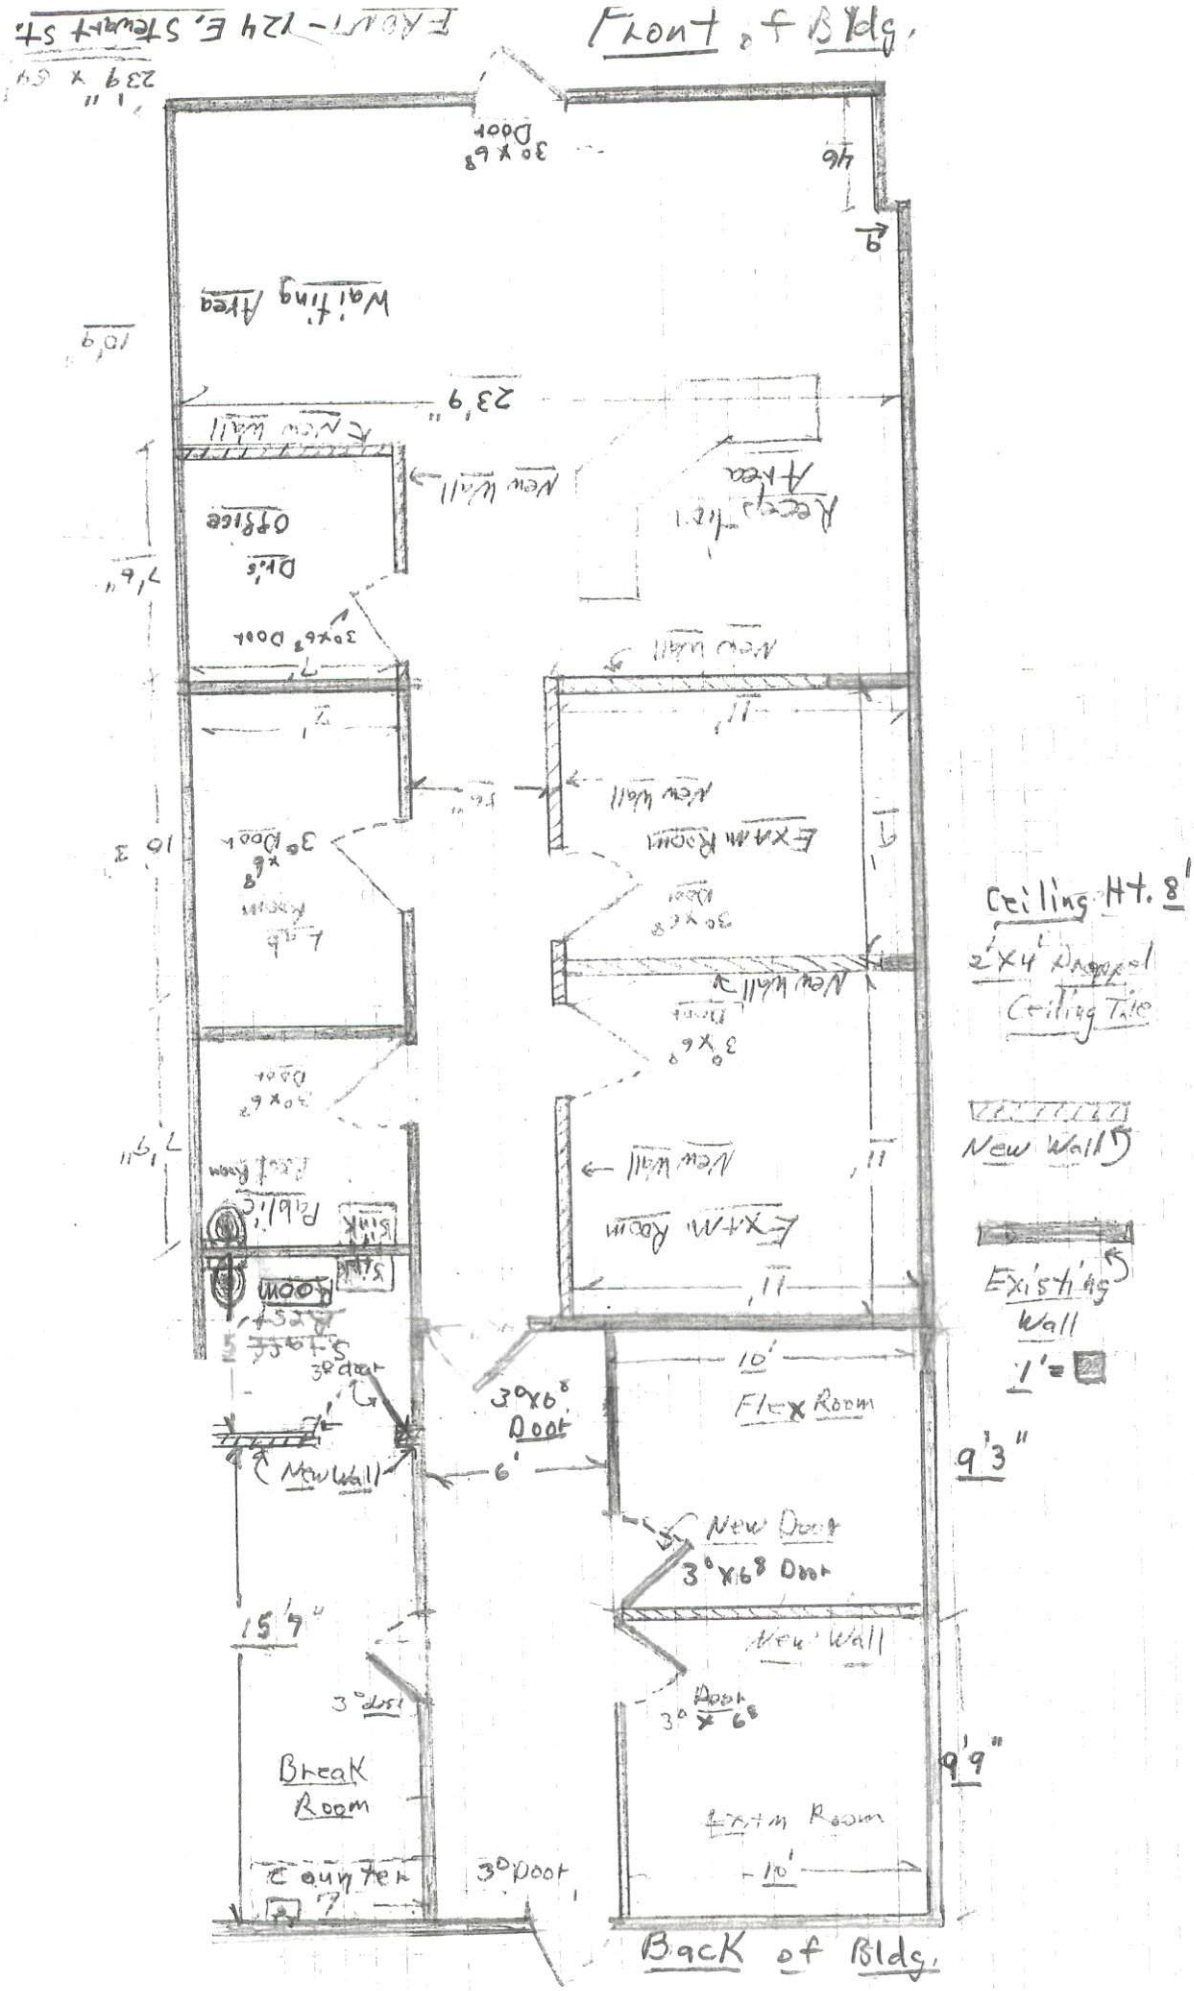
Front of Bldg.
Waiting Area
Receptor Area
Dr's Office
New Wall
Exam Room
Public Room
Sink
Flex Room
New Door
3°x6° Door
Break Room
Counter
Back of Bldg.
Ceiling Ht. 8'
2'x4' Dropped Ceiling Tile
New Wall
Existing Wall
1' =
9'3"
9'9"
15'7"
23'9"
10'9"
7'6"
10'3"
7'9"
6'
10'
11'
3° door
3° Door