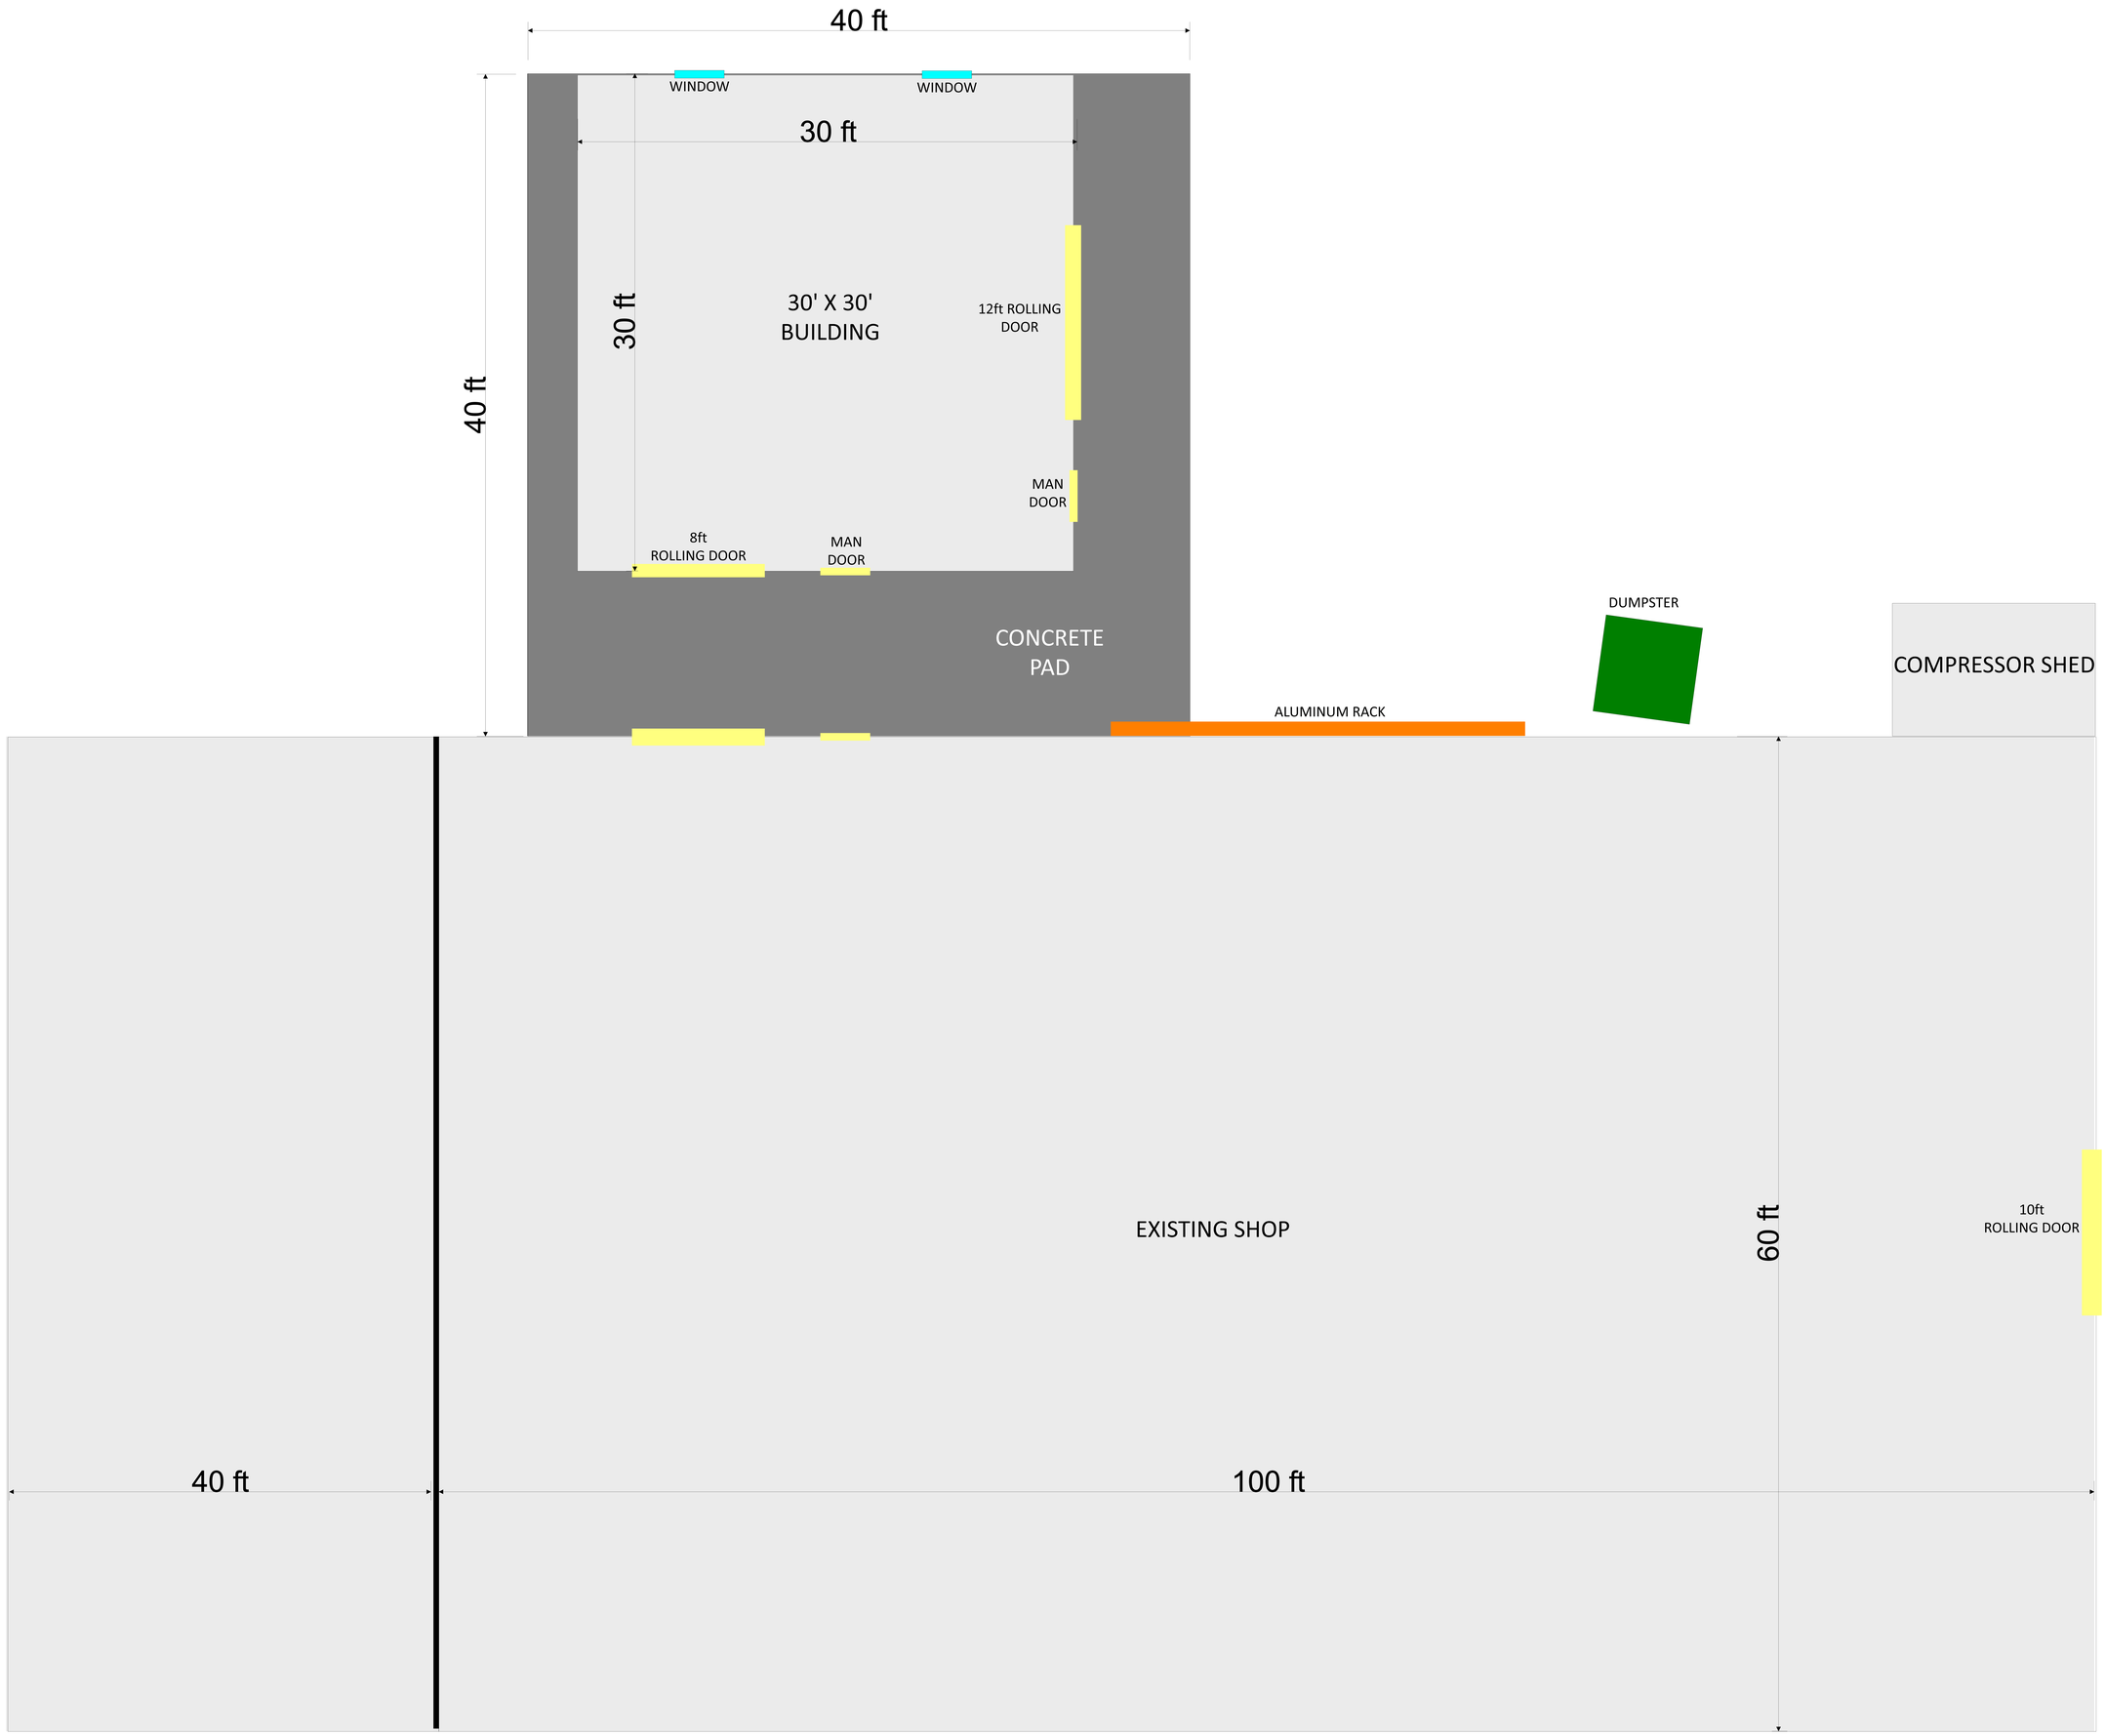
40 ft
WINDOW
WINDOW
30 ft
30 ft
40 ft
30' X 30'
BUILDING
12ft ROLLING
DOOR
MAN
DOOR
8ft
ROLLING DOOR
MAN
DOOR
CONCRETE
PAD
DUMPSTER
COMPRESSOR SHED
ALUMINUM RACK
EXISTING SHOP
60 ft
10ft
ROLLING DOOR
40 ft
100 ft