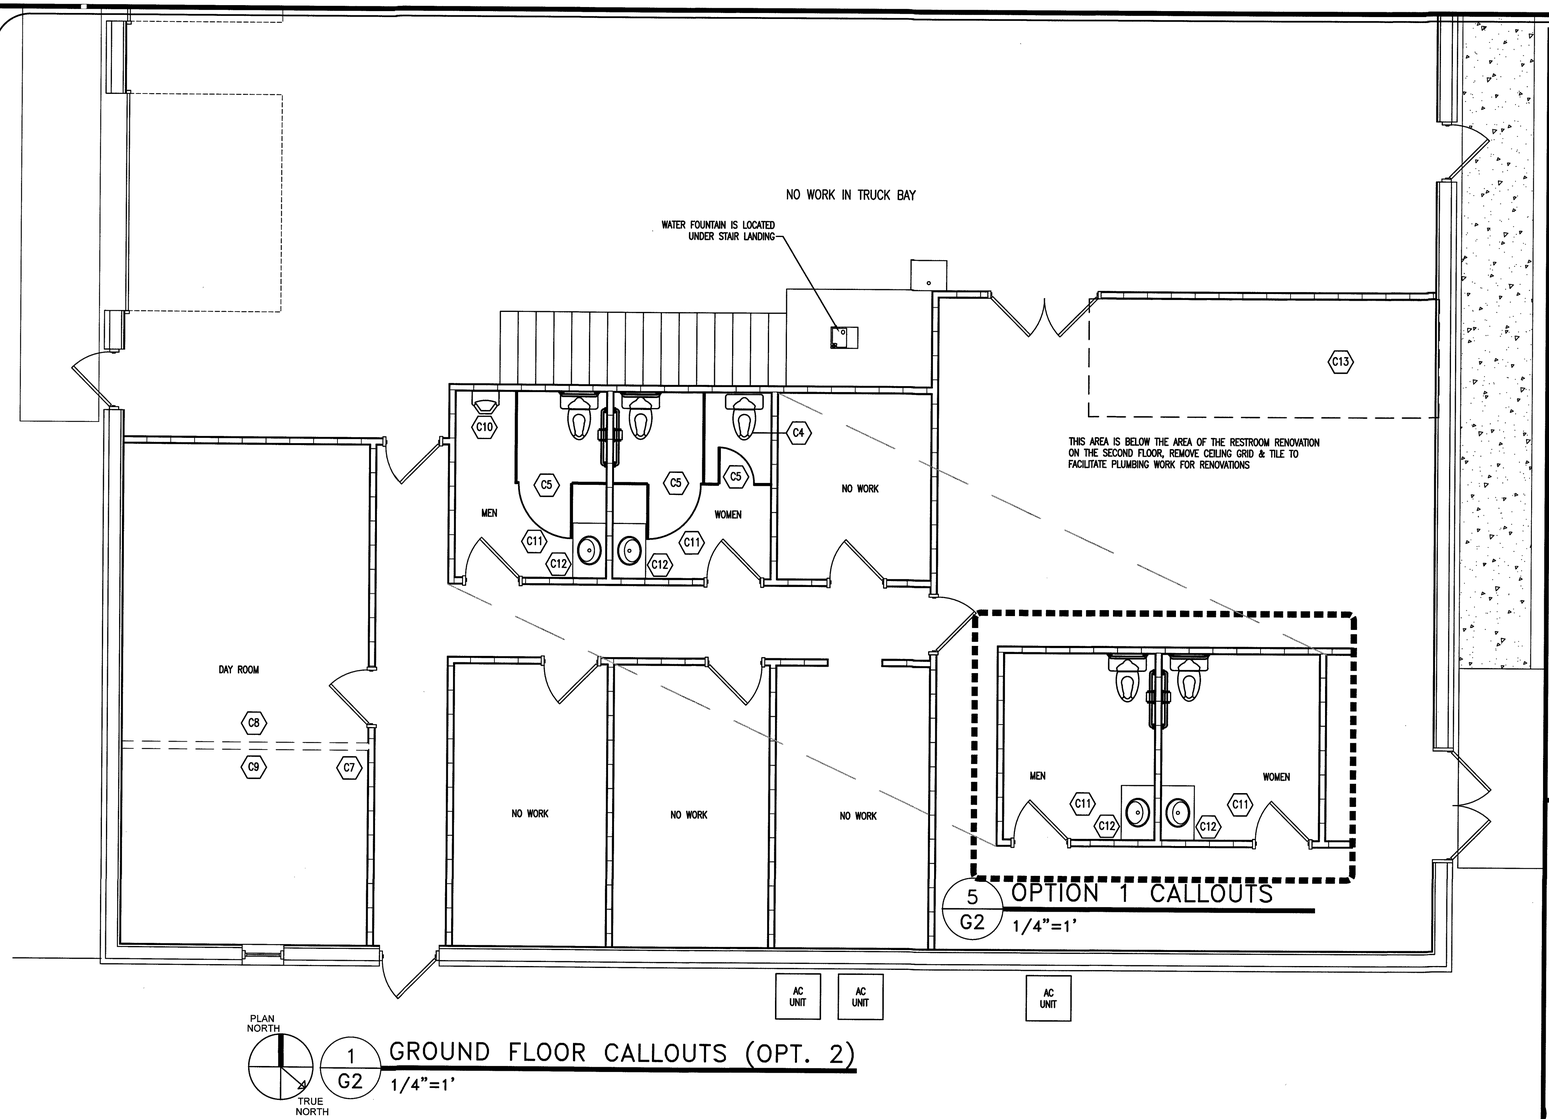

PLAN NORTH / TRUE NORTH

1 G2 GROUND FLOOR CALLOUTS (OPT. 2)

1/4"=1'

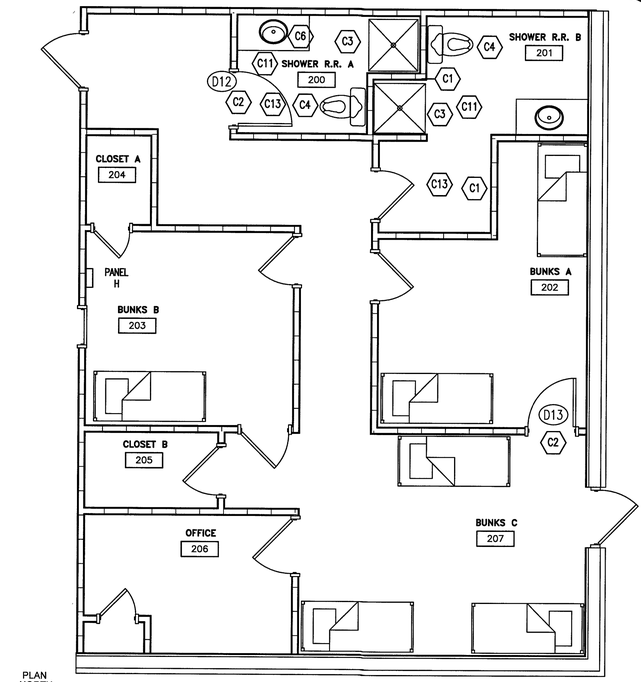

PLAN NORTH / TRUE NORTH

2 G2 SECOND FLOOR CALLOUTS

1/4" = 1'-0"

5 G2 OPTION 1 CALLOUTS

1/4"=1'

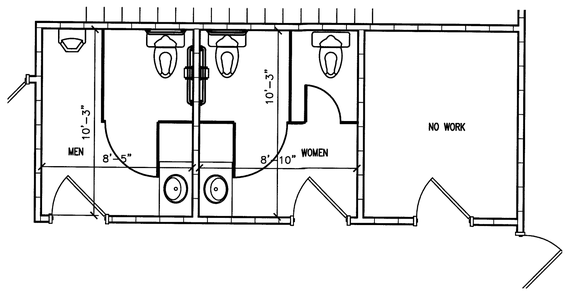

PLAN NORTH / TRUE NORTH

3 G2 PARTIAL GROUND FLOOR DIMENSIONS (OPT. 2)

1/4"=1'

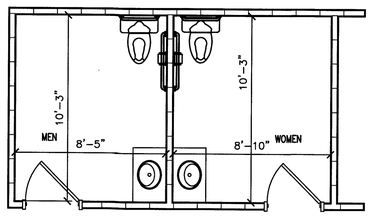

6 G2 OPTION 1 DIMENSIONS

1/4"=1'

NEW FLOOR PLAN CONSTRUCTION KEYED NOTES:

- C1 CONSTRUCT NEW WALL, FINISHED TO MATCH EXISTING
- C2 INSTALL NEW INTERIOR DOOR, MATCH EXISTING
- C3 INSTALL NEW SHOWER FIXTURE, COMPLETE WITH MIXING VALVE
- C4 INSTALL NEW TOILET FIXTURE, COMPLETE WITH ACCESSORIES
- C5 INSTALL NEW BATHROOM TOILET PARTITIONS
- C6 INSTALL NEW SINK & VANITY BASE, COMPLETE WITH FAUCET
- C7 INFILL WALL, FLUSH WITH EXISTING
- C8 PATCH FLOOR FINISH
- C9 PATCH CEILING GRID & TILE
- C10 REINSTALL URINAL & FLUSH VALVE
- C11 INSTALL NEW FLOOR TILE
- C12 EXISTING VANITY BASE TO REMAIN
- C13 REINSTALL CEILING GRID & TILE AFTER RENOVATION IS COMPLETE

***NOTE: FOR PLUMBING , MECHANICAL, AND ELECTRICAL CONSTRUCTION, CONTRACTORS SHALL SEE KEYED NOTES ON M, E, P SHEETS.

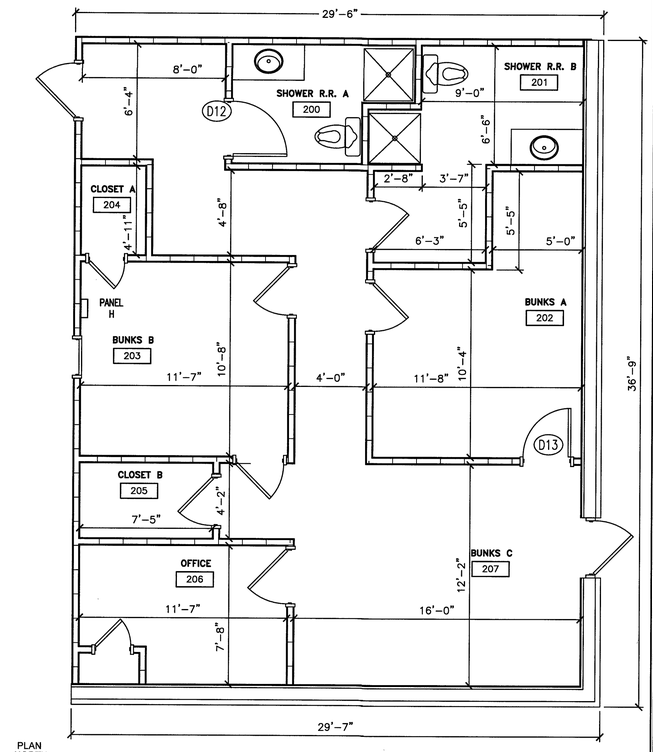

PLAN NORTH / TRUE NORTH

4 G2 SECOND FLOOR DIMENSIONS

1/4" = 1'-0"

SCALE: 1/4" = 1'-0" | 1/2" = 1'-0" | 3/4" = 1'-0" | 1" = 1'-0" | 1-1/2" = 1'-0" | 1'-4" = 1'-0"

SCALE: 1/8" = 1'-0" | 3/16" = 1'-0" | 1/4" = 1'-0" | 3/8" = 1'-0" | 1/2" = 1'-0" | 3/4" = 1'-0"

Drawing File: H:\2023\Flat Branch VFD #2023-05-19\DWG\Flat Branch VFD 16NOV23.dwg
Plotted by: JoshL
Plotted Date: Nov 16, 2023 - 6:50pm

NORTH CAROLINA PROFESSIONAL SEAL C-3070 ENGINEERS, P.A. JENKINS CONSULTING CORPORATION

JENKINS CONSULTING ENGINEERS, PA

OFFICE In EUREKA SPRINGS, NORTH CAROLINA
1608 MCARTHUR RD. FAYETTEVILLE, NC 28311-1022
CERTIFICATION NUMBER C-3070 BUSINESS LICENSE
910.822.1724 FAX 910.835.5907

NORTH CAROLINA PROFESSIONAL SEAL #2008 ENGINEER KEVIN A. DODSON

15 NOVEMBER 2023

DESIGNED BY: K. DODSON
DRAWN BY: JDL
PROJECT #: 2023-05-19
DATE: 15 NOVEMBER 2023

FINAL DRAWING ☐ FOR REVIEW PURPOSES ONLY
PRELIMINARY ☐ FOR DESIGN DEVELOPMENT ONLY
FINAL DRAWING ☒ FOR CONSTRUCTION

OWNER/TENANT: FLAT BRANCH FIRE DEPT.
2098 ELLIOTT BRIDGE RD. BUNNLEVEL, NC 28323

CONTRACTOR/BUILDER:

PROJECT: NEW ADMIN BUILDING & INTERIOR RENOVATION
2098 ELLIOTT BRIDGE RD BUNNLEVEL, NC 28323

SHEET: INTERIOR RENOVATIONS, CALLOUTS AND DIMENSIONS

G2