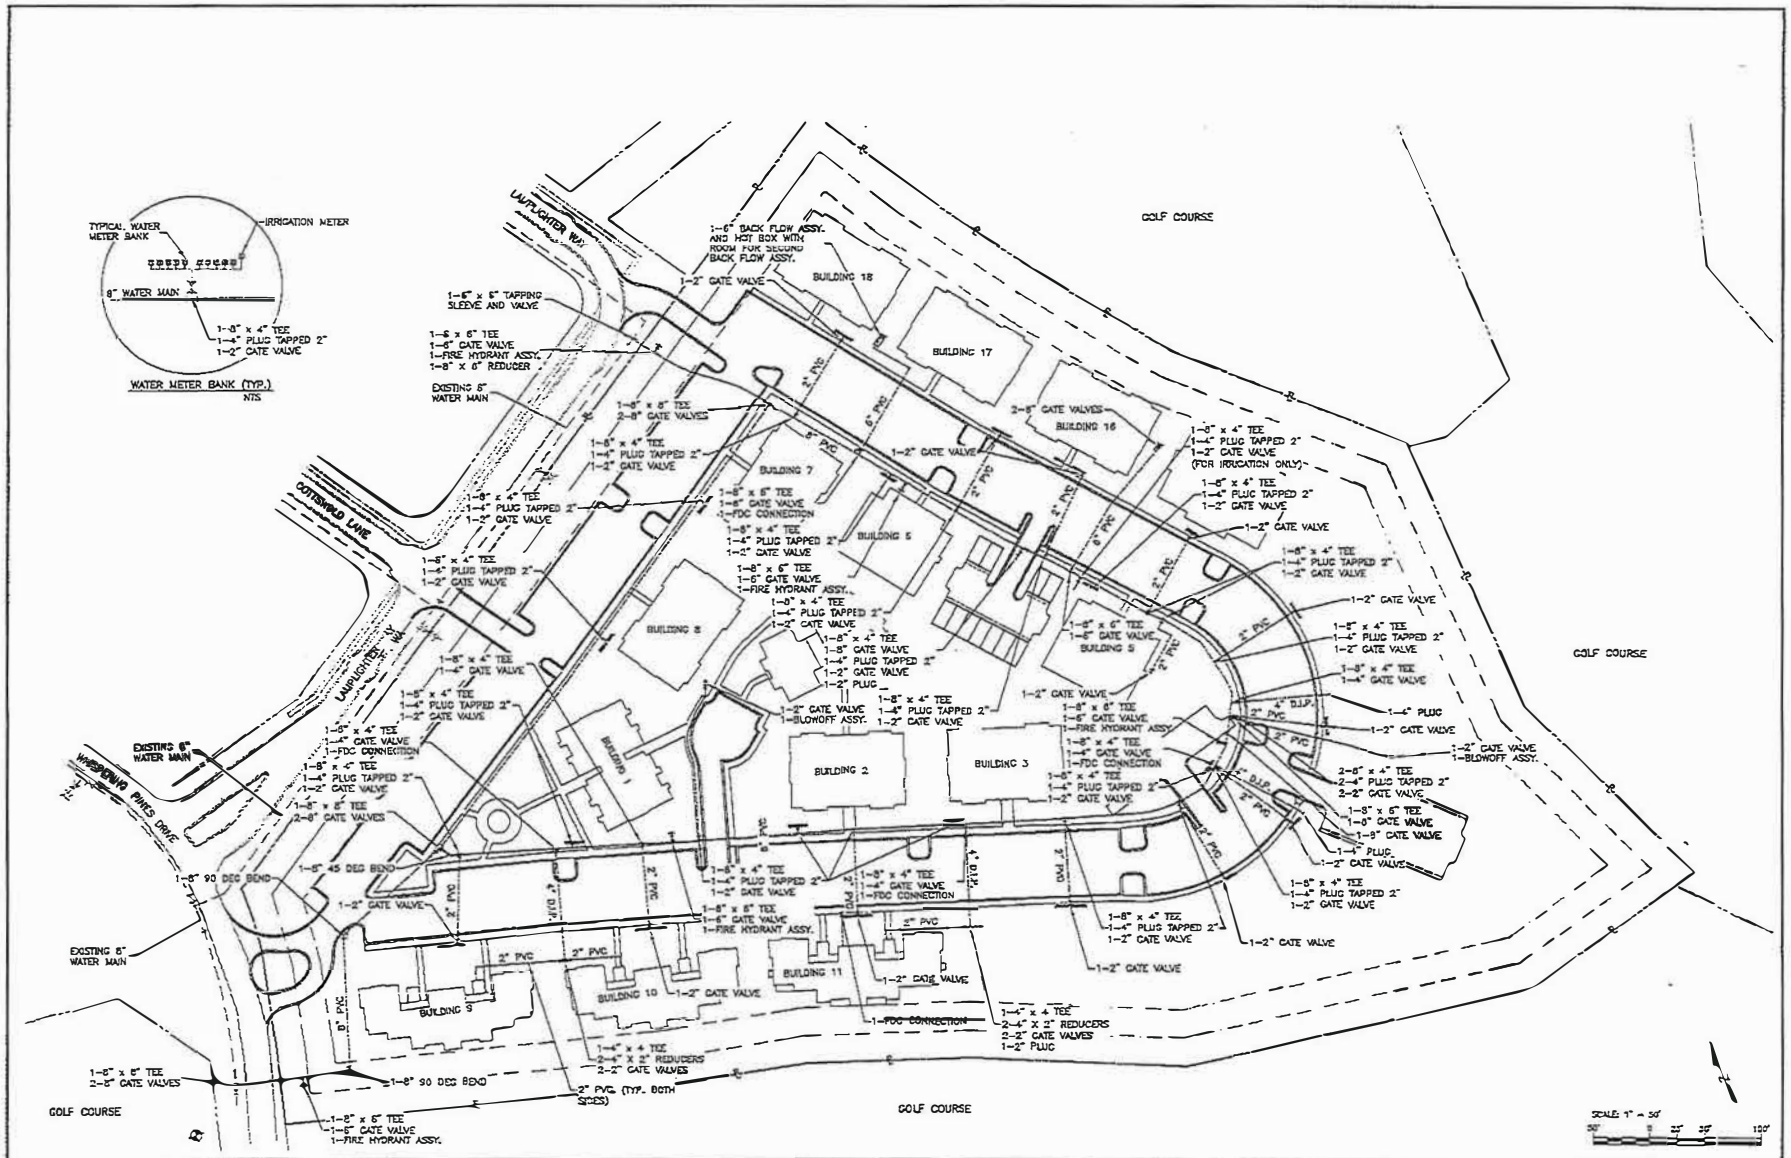


| REVISIONS | | |
|---|---|---|
| SYM. | DESCRIPTION | DATE |
| | | |
| | | |
| | | |
| | | |
| | | |

D&L Engineering, PLLC

1505 Page Street - Southern Pines, NC 28387 - (910) 684-8646 - Cert. No. P-2587

NORTH CAROLINA PROFESSIONAL SEAL 19376 ENGINEER DAVID T. UPCHURCH

FAIRWAY POINTE
AT ANDERSON CREEK
HARNETT COUNTY, NORTH CAROLINA

FAIRWAY POINT WATER MAINS

JANUARY 2023
DATE

EC-1
SHEET NO.