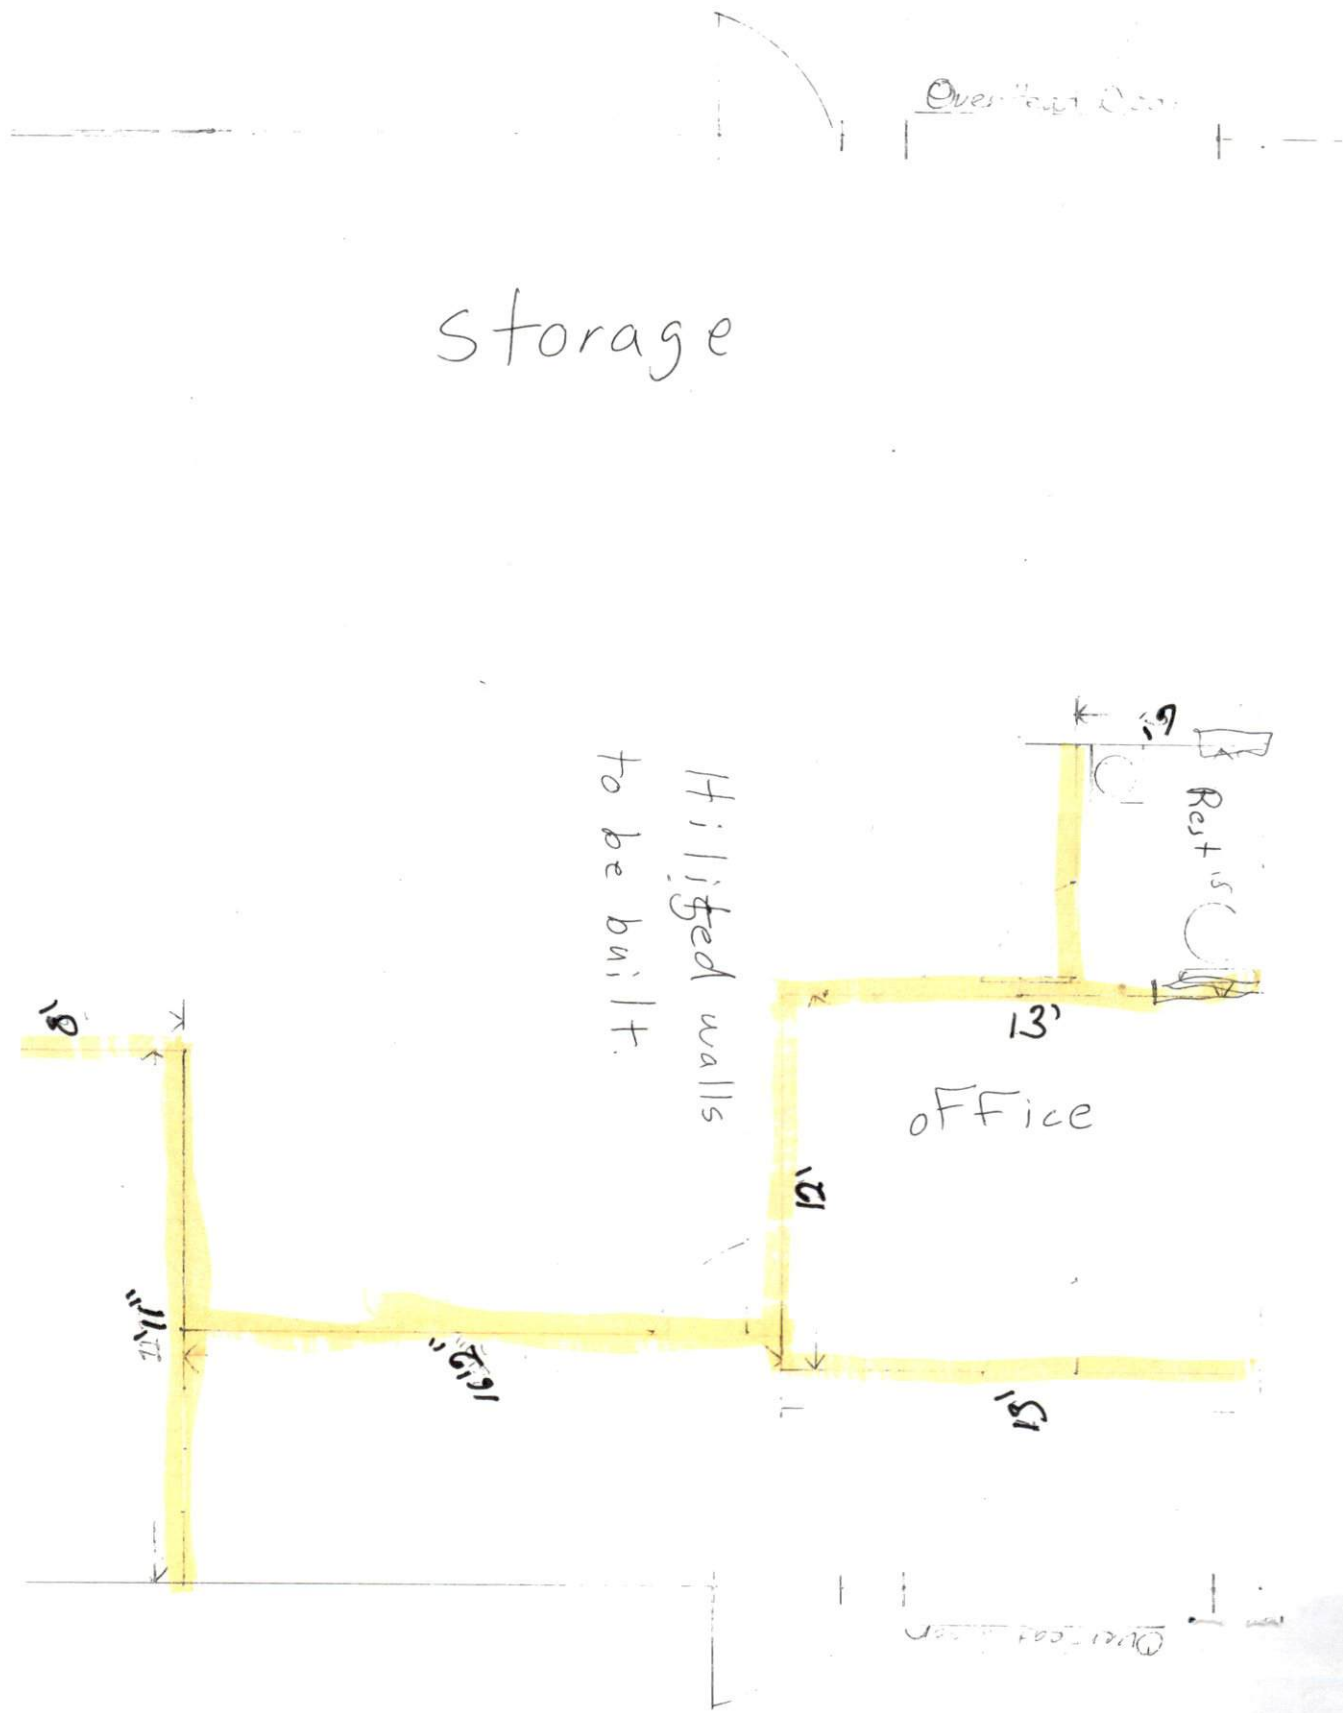
Storage
Hilited walls
to be built.
Rest is
13'
office
12'
15'
16'2"
11'2"
8'