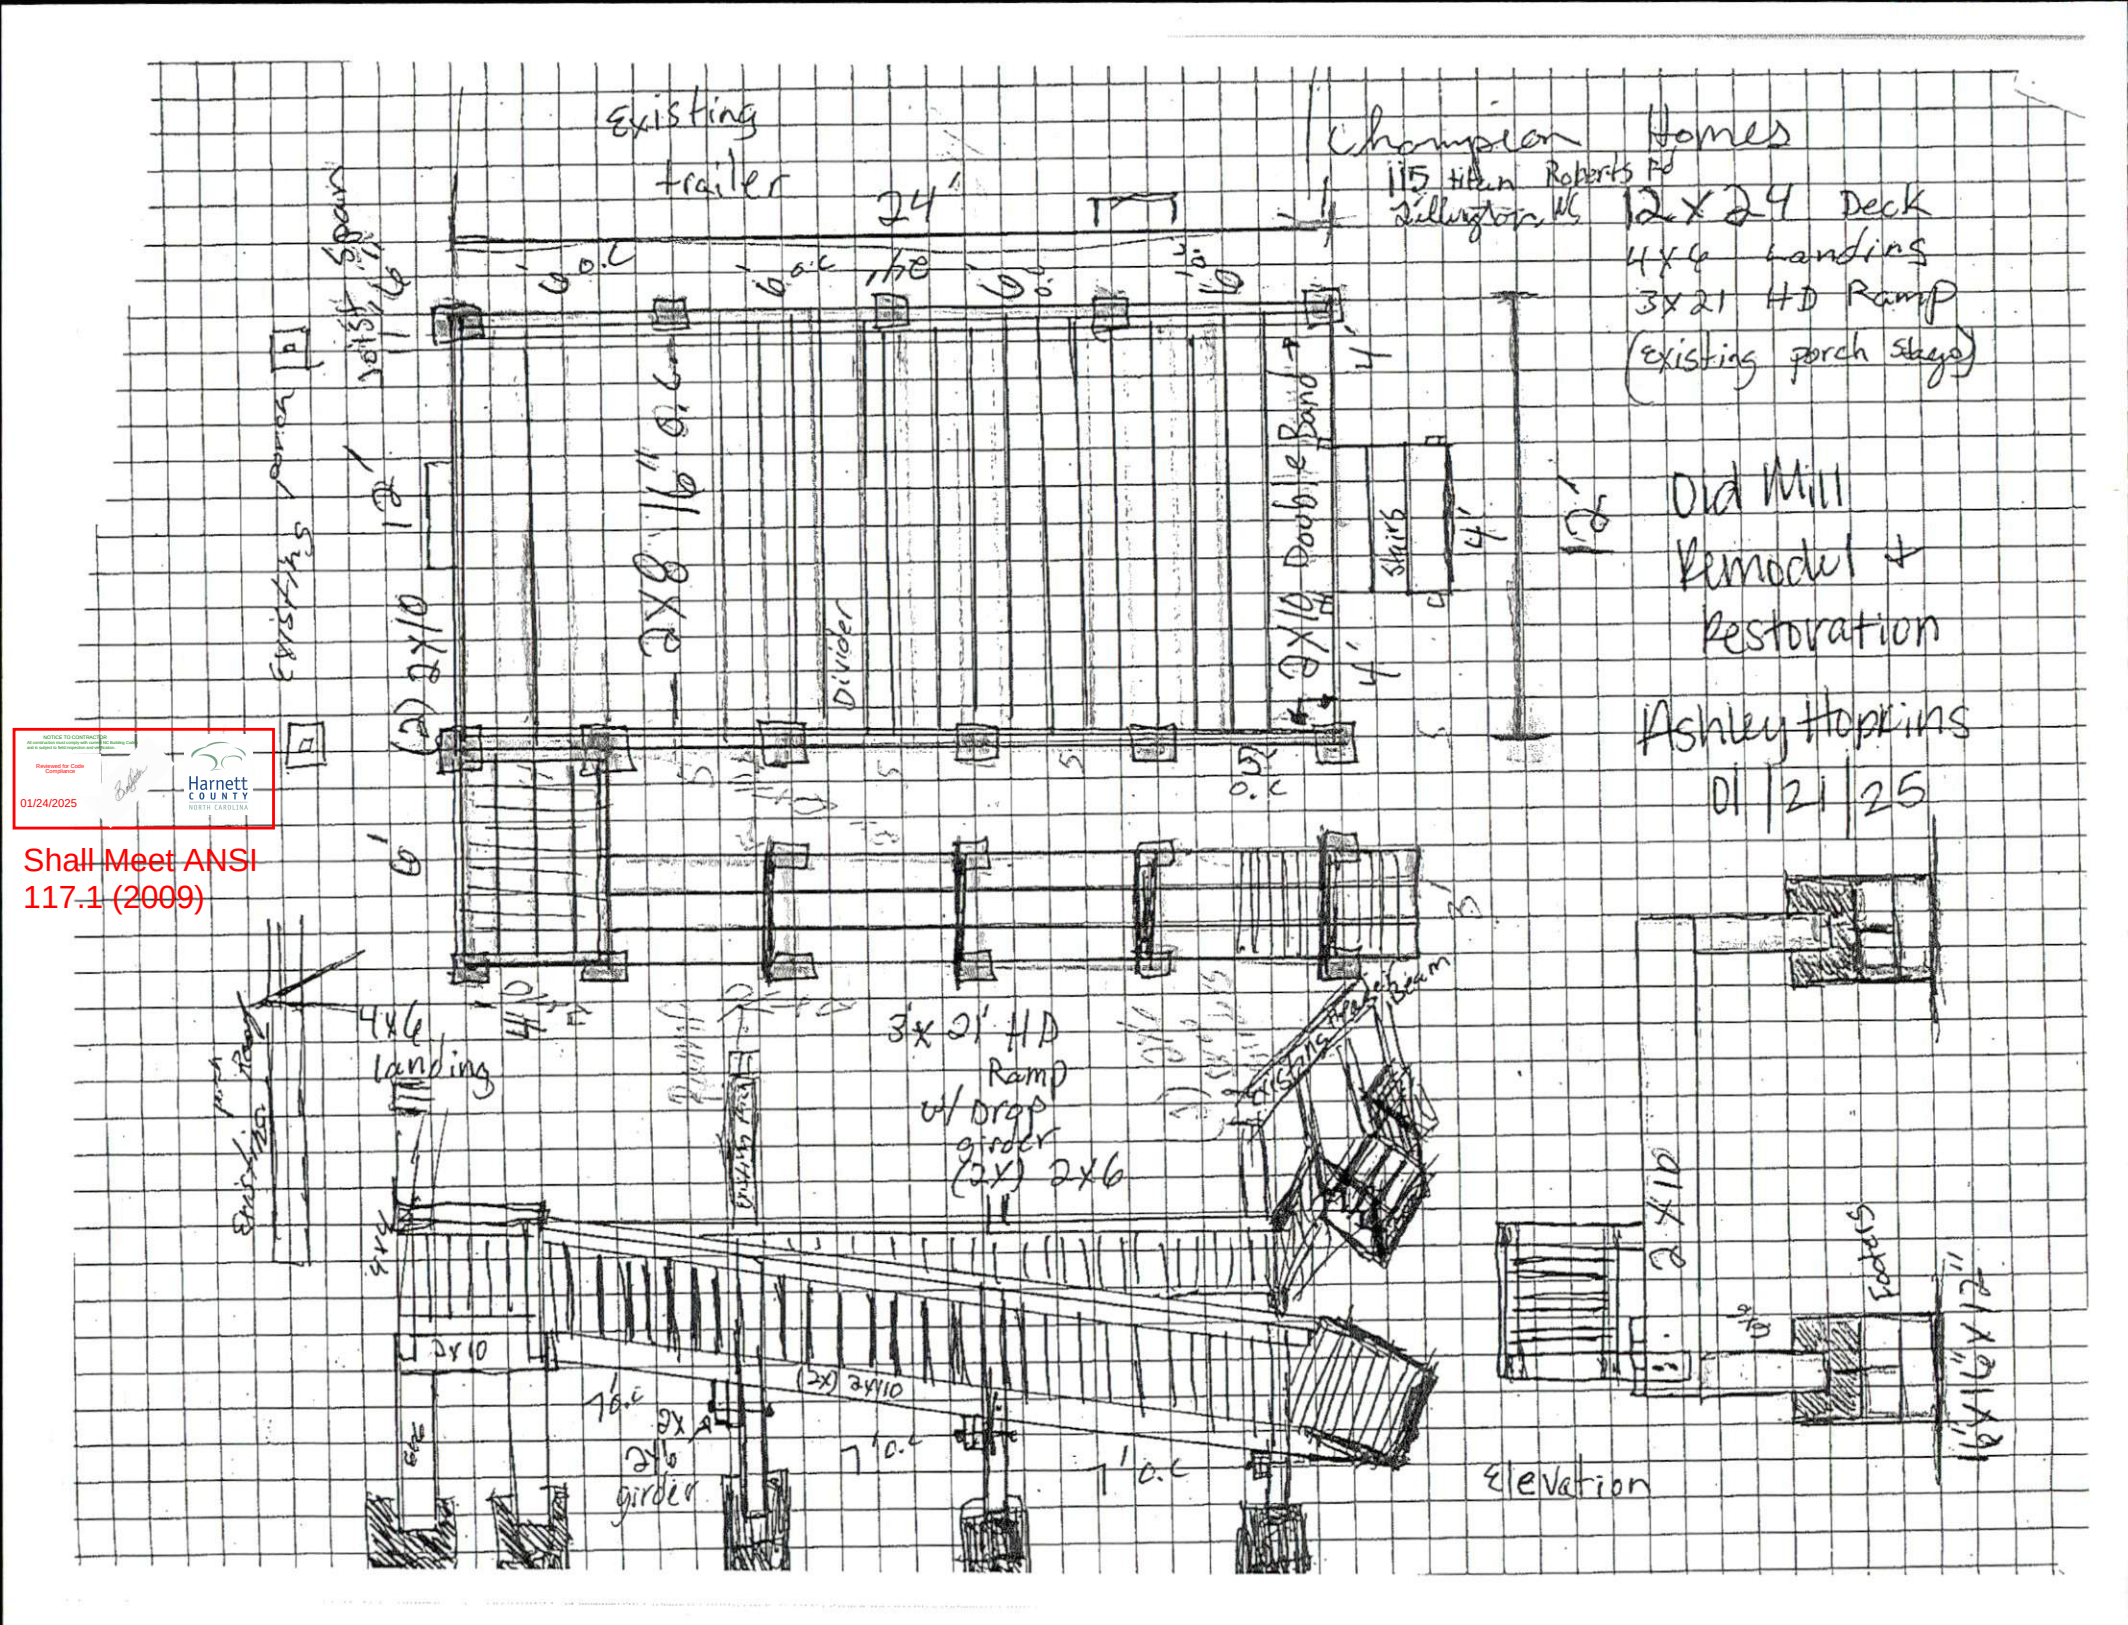
Champion Homes
115 Allen Roberts Rd
Dillingham, NC
12x24 Deck
4x6 landings
3x21 HD Ramp
(existing porch steps)
Old Mill
Remodel +
Restoration
Ashley Hopkins
01/21/25
existing trailer
24'
Existing porch
Double Band
Divider
Skirts
4x6 landing
3x21' HD Ramp w/ drop girder
Existing Floor Beam
Elevation
Footers
NOTICE TO CONTRACTOR
All construction must comply with current NC Building Code and is subject to field inspection and revisions.
Reviewed for Code Compliance
01/24/2025
Harnett COUNTY NORTH CAROLINA
Shall Meet ANSI 117.1 (2009)