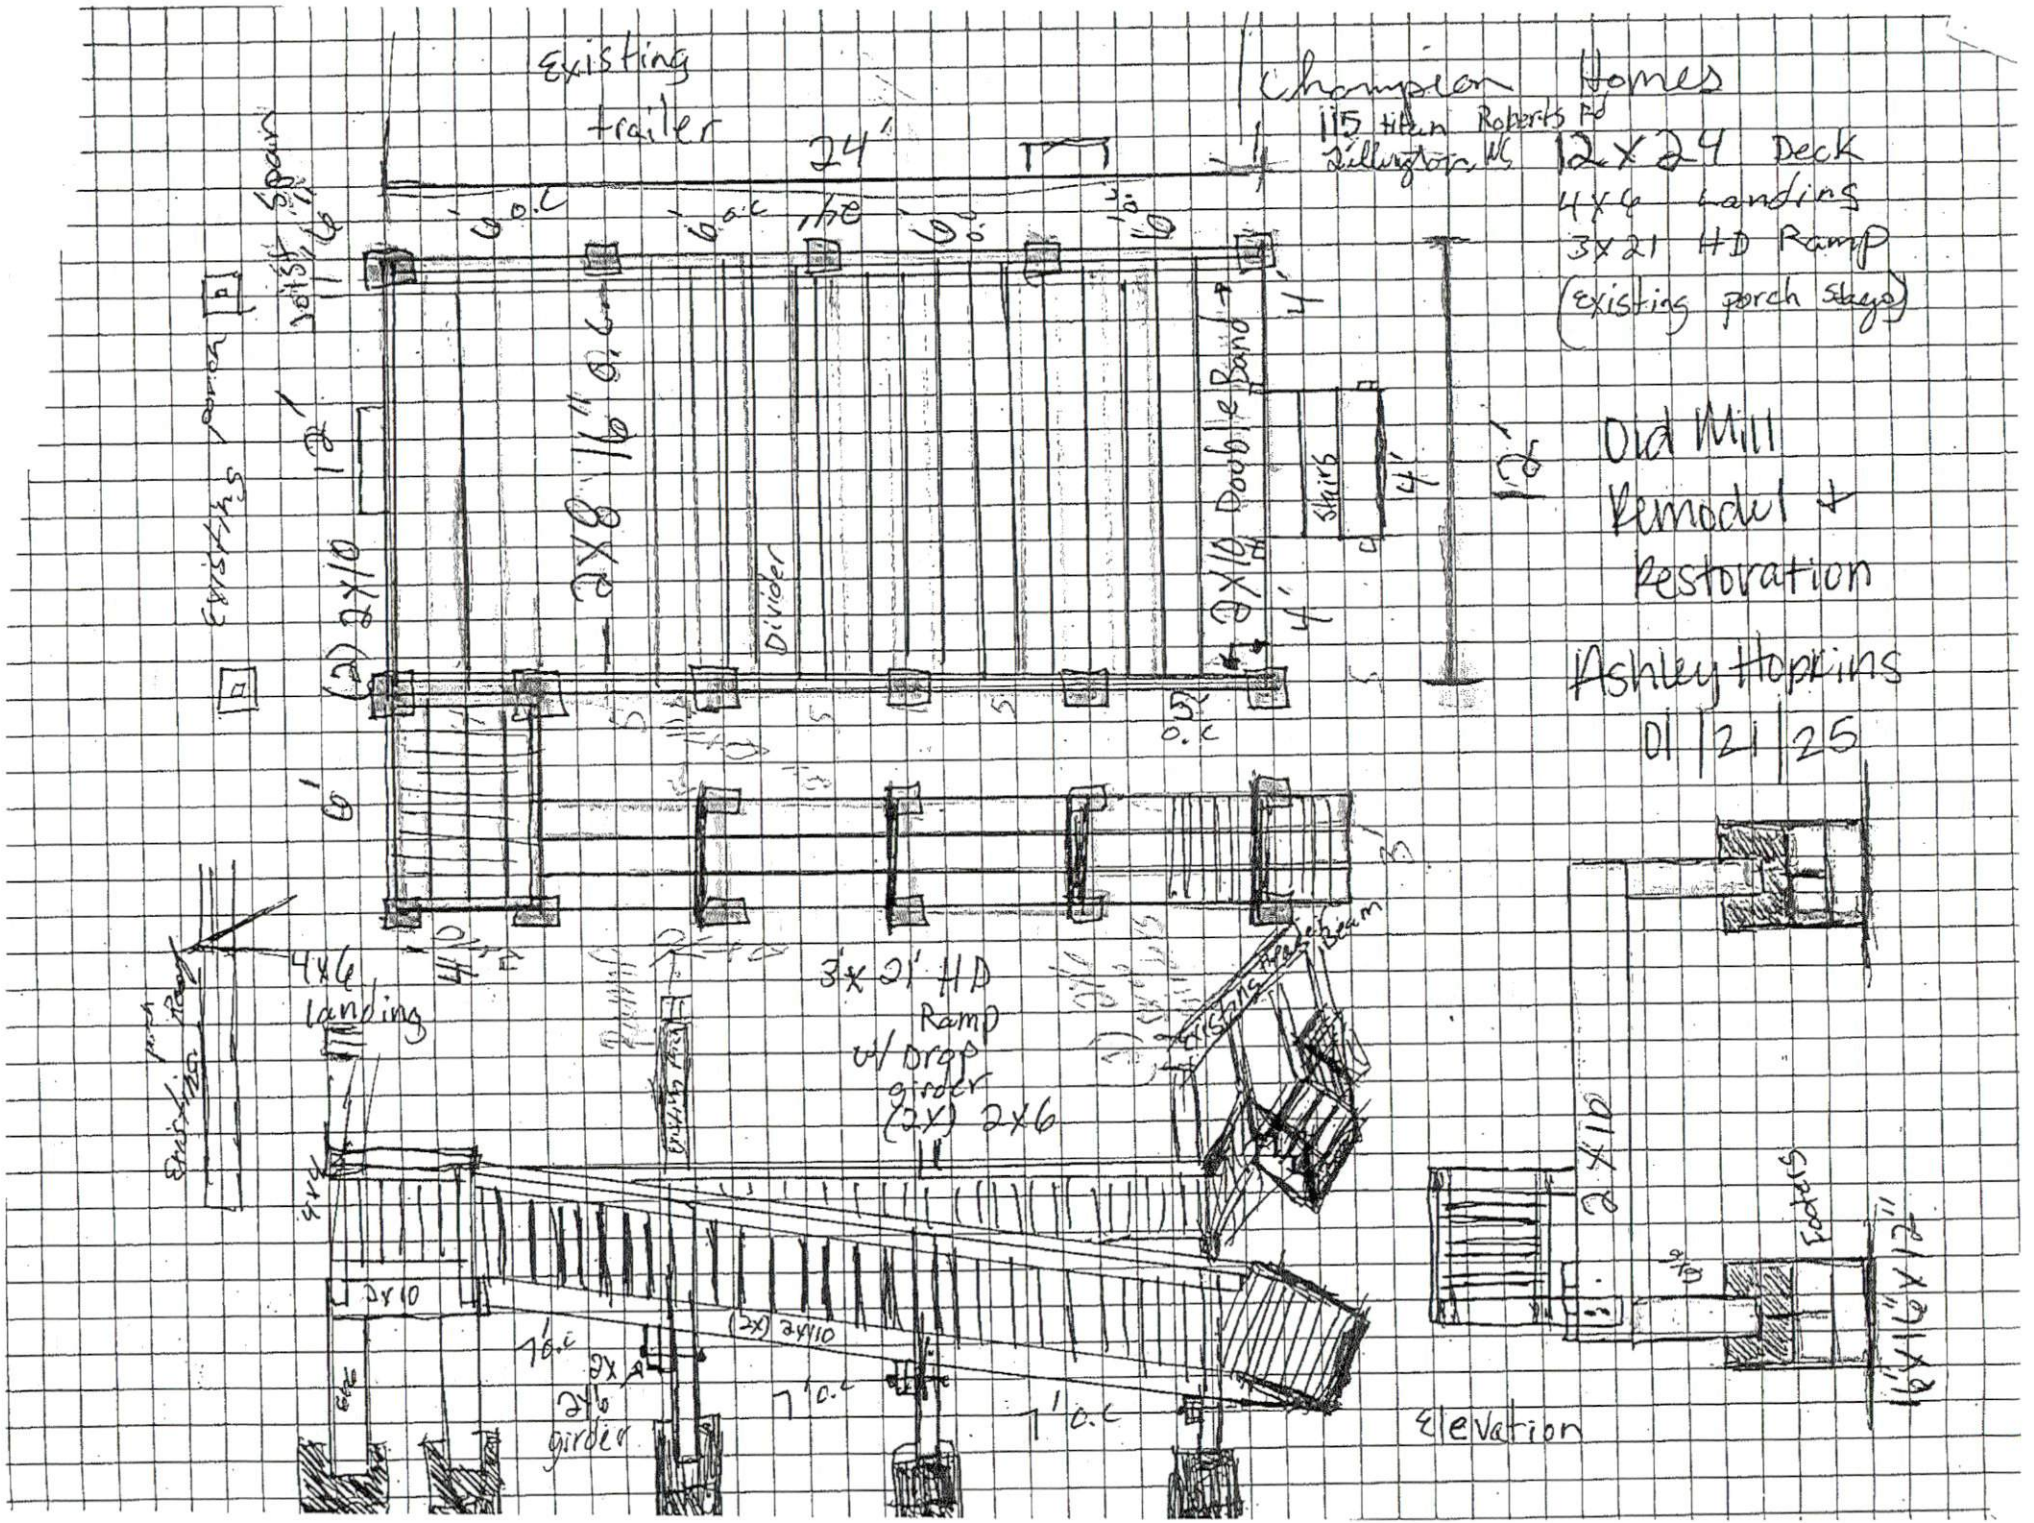
Existing trailer
24'
Champion Homes
115 Titan Roberts Rd
Lillington, NC
12x24 Deck
4x6 Landing
3x21 HD Ramp
(existing porch stays)
Old Mill
Remodel +
Restoration
Ashley Hopkins
01/21/25
Existing porch
Joist Span
2x8 16" o.c.
Divider
2x10 Double Band
Stairs
4'
12'
6'
4x6 landing
3'x21' HD Ramp w/ Drop girder (2x) 2x6
Existing Beam
2x10
(2x) 2x10
7' o.c.
2x6 girder
Elevation
Footers
16"x16"x12"