Sign Envelope ID: ACC31D84-F313-4846-9858-427627382119

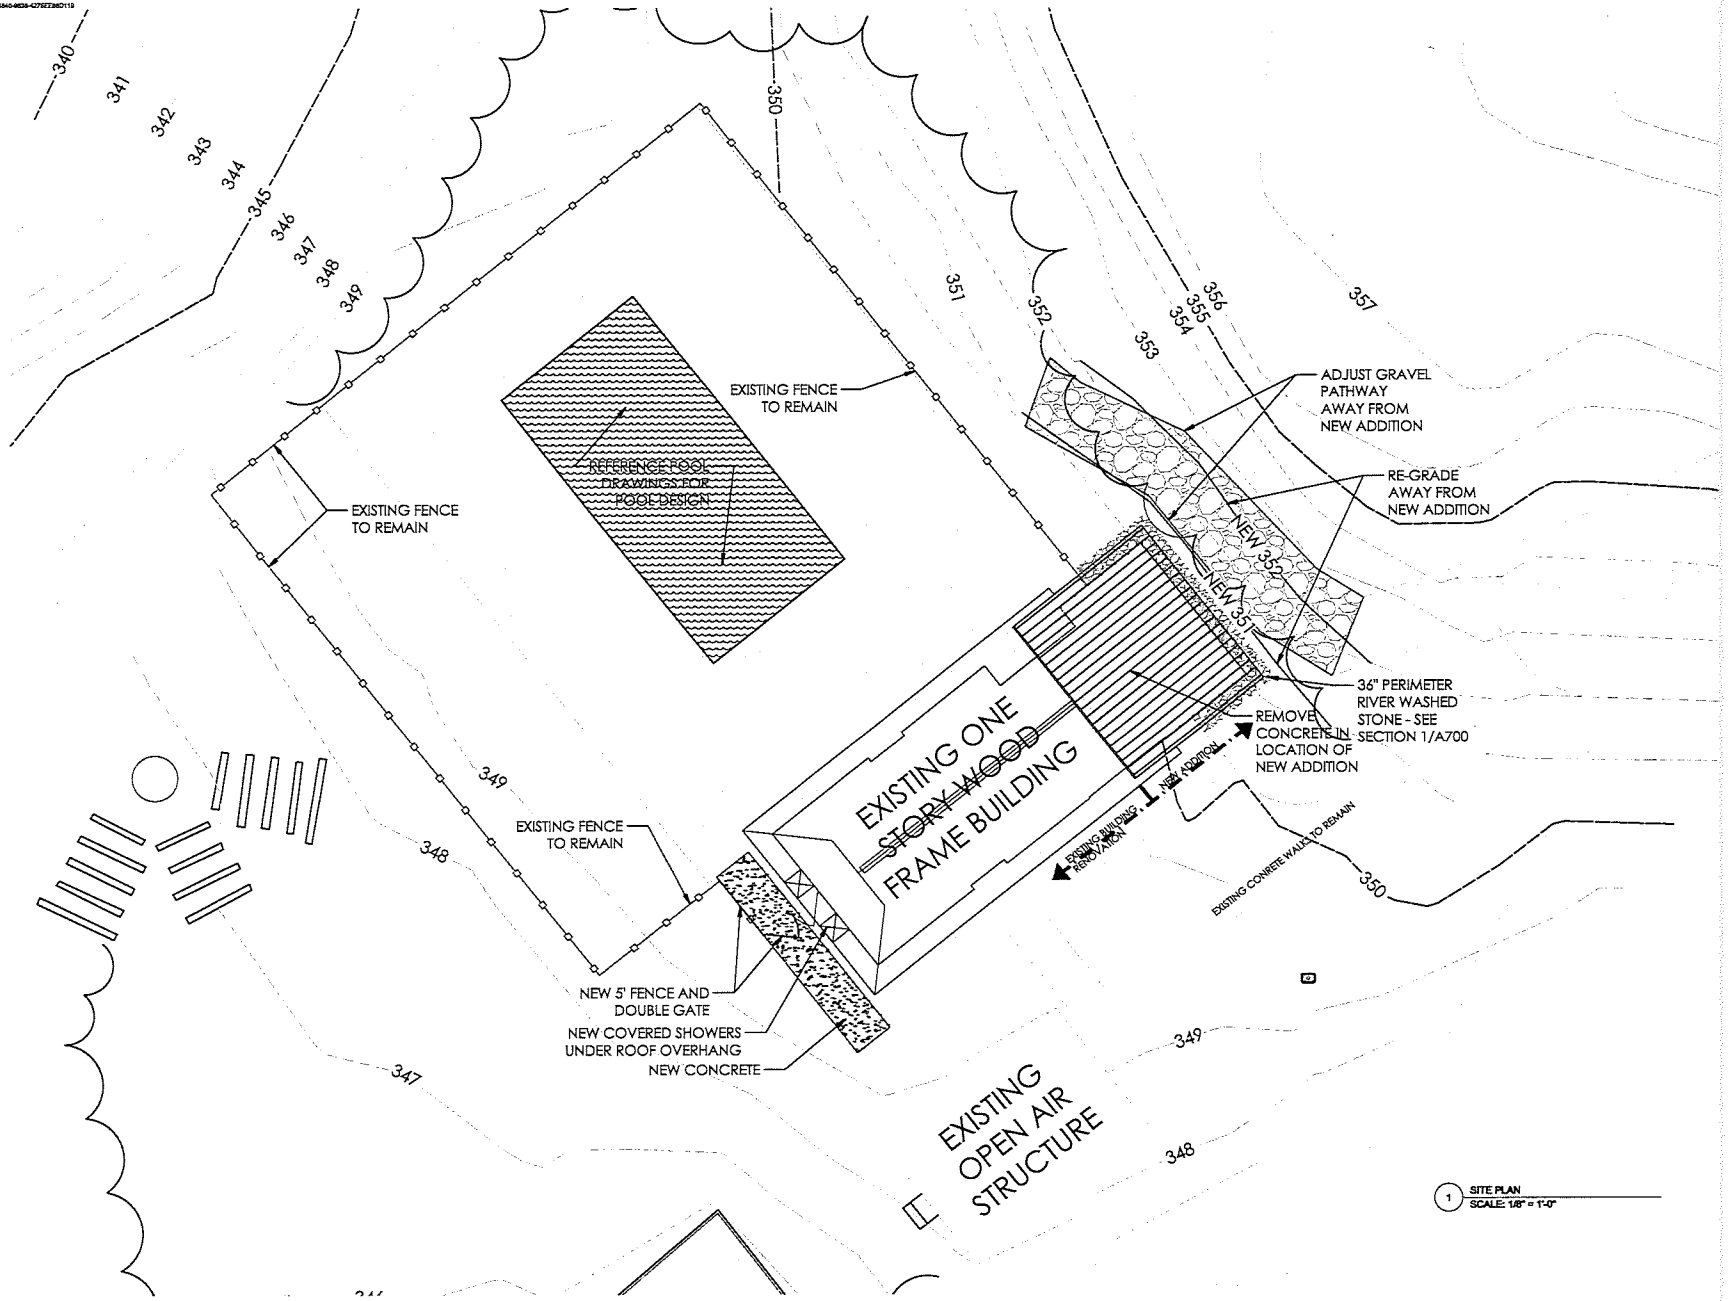

1 SITE PLAN
SCALE: 1/8" = 1'-0"

These drawings are the property of Wilkinson Design, PLLC. They may not be reused for any purpose without written permission. Copyright © 2023 by Wilkinson Design, PLLC. All rights reserved.

WILKINSON DESIGN PLLC
1848 Wake Forest Road
Raleigh, NC 27608
t. 919-605-1181
f. 919-573-9223
www.wdesignus.com

RENOVATION / ADDITION TO POOL BUILDING FOR:

CAMP AGAPE

1369 TYLER DEWAR LN
FUQUAY-VARINA NC 27526

PROJECT NUMBER
224215

DATE
JANUARY 28, 2025

REVISIONS

ARCHITECTURAL SITE PLAN

A100