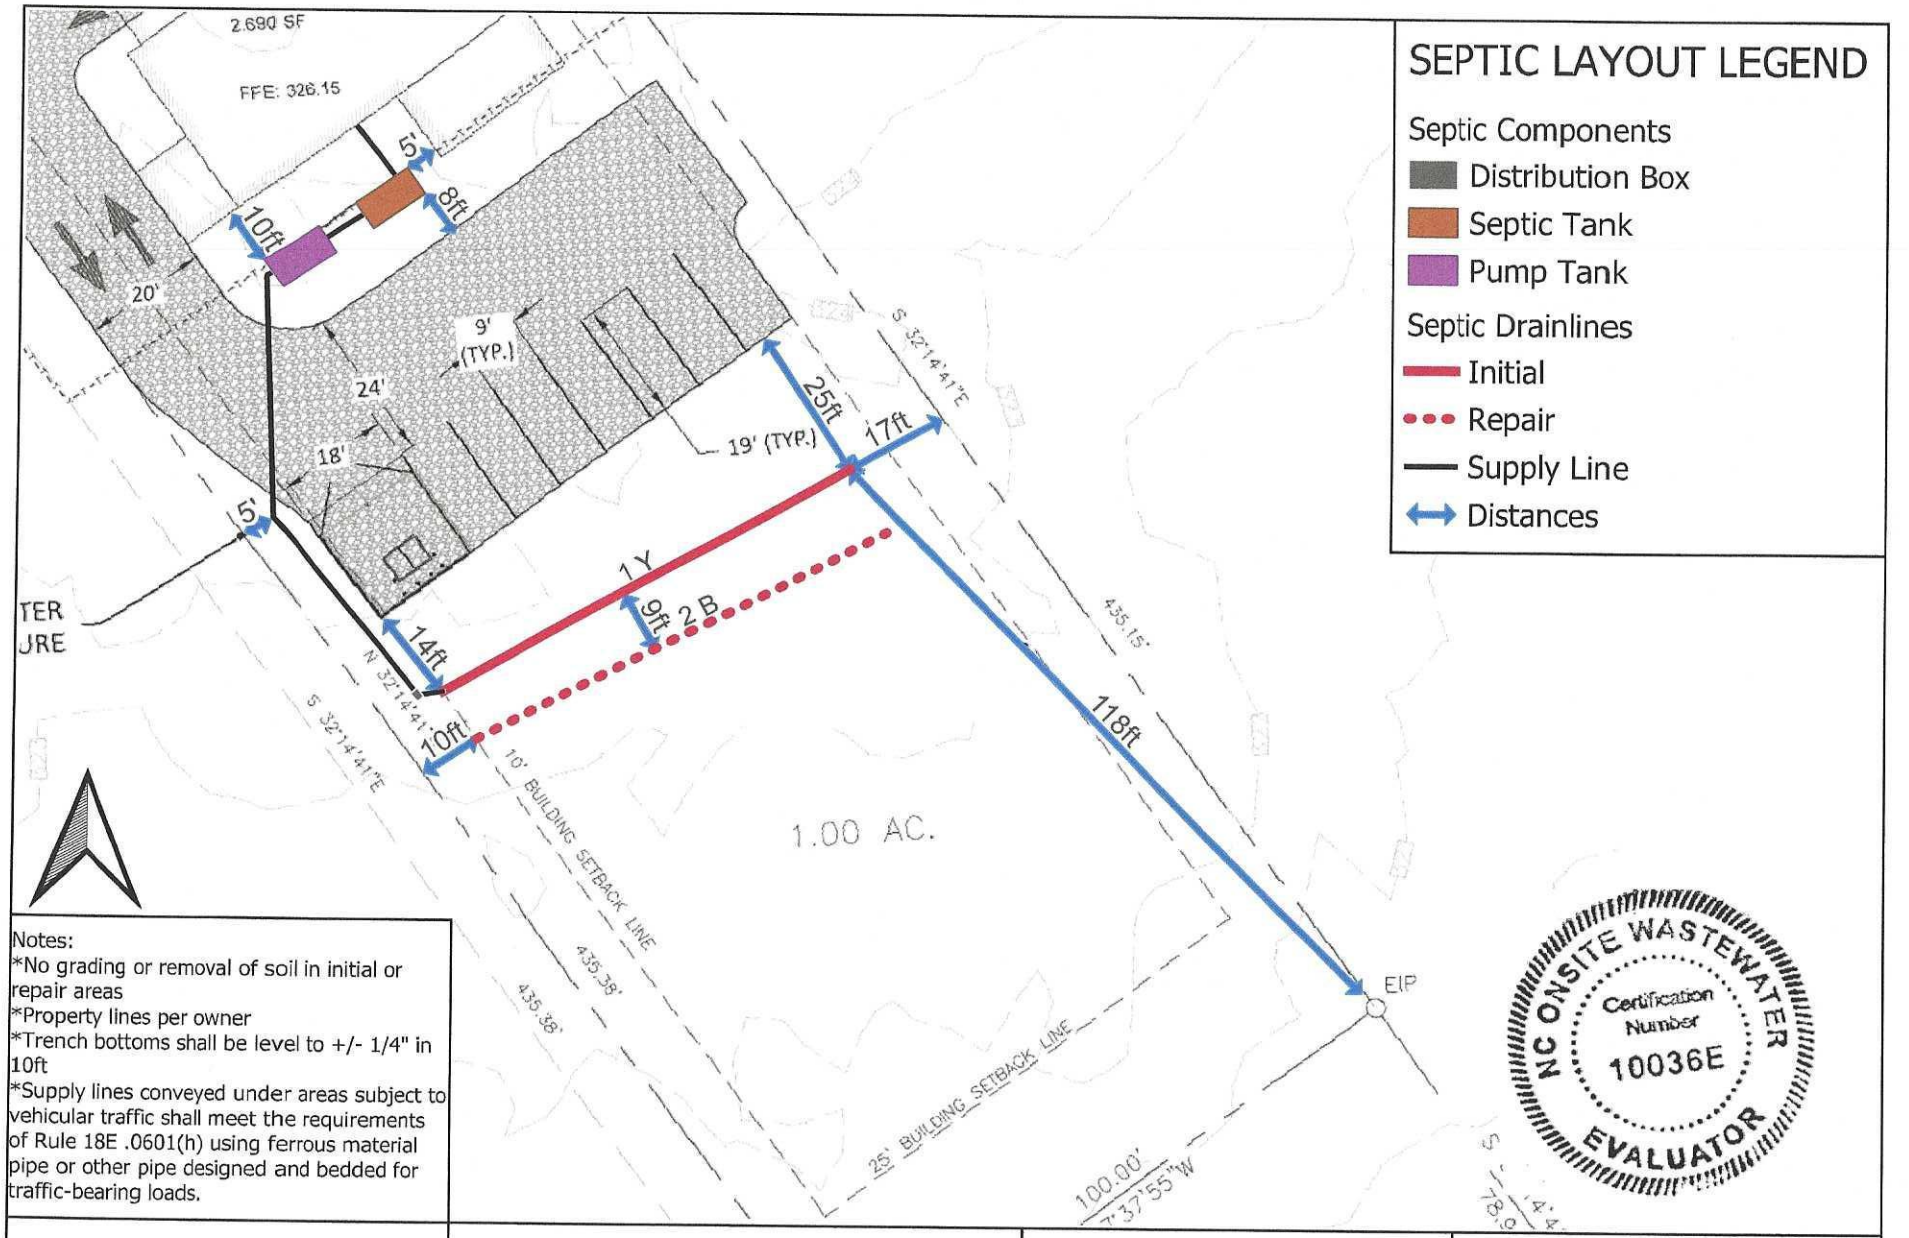

Notes:
*No grading or removal of soil in initial or repair areas
*Property lines per owner
*Trench bottoms shall be level to +/- 1/4" in 10ft
*Supply lines conveyed under areas subject to vehicular traffic shall meet the requirements of Rule 18E .0601(h) using ferrous material pipe or other pipe designed and bedded for traffic-bearing loads.

Hal Owen & Associates Inc. PO Box 400, Lillington, NC 27546 www.halowensoil.com 919-893-8743	0 30 60 ft For reference only. Not a survey.	Solid Rock UM Food Pantry 17247 NC 27 W SANFORD, NC 27332 30 October 2024	Septic Layout