SLOANS AUTO SALES

Reviewed for Fire Code Compliance
Harnett County North Carolina
Matt Starling
05/27/2026 4:39:43 PM

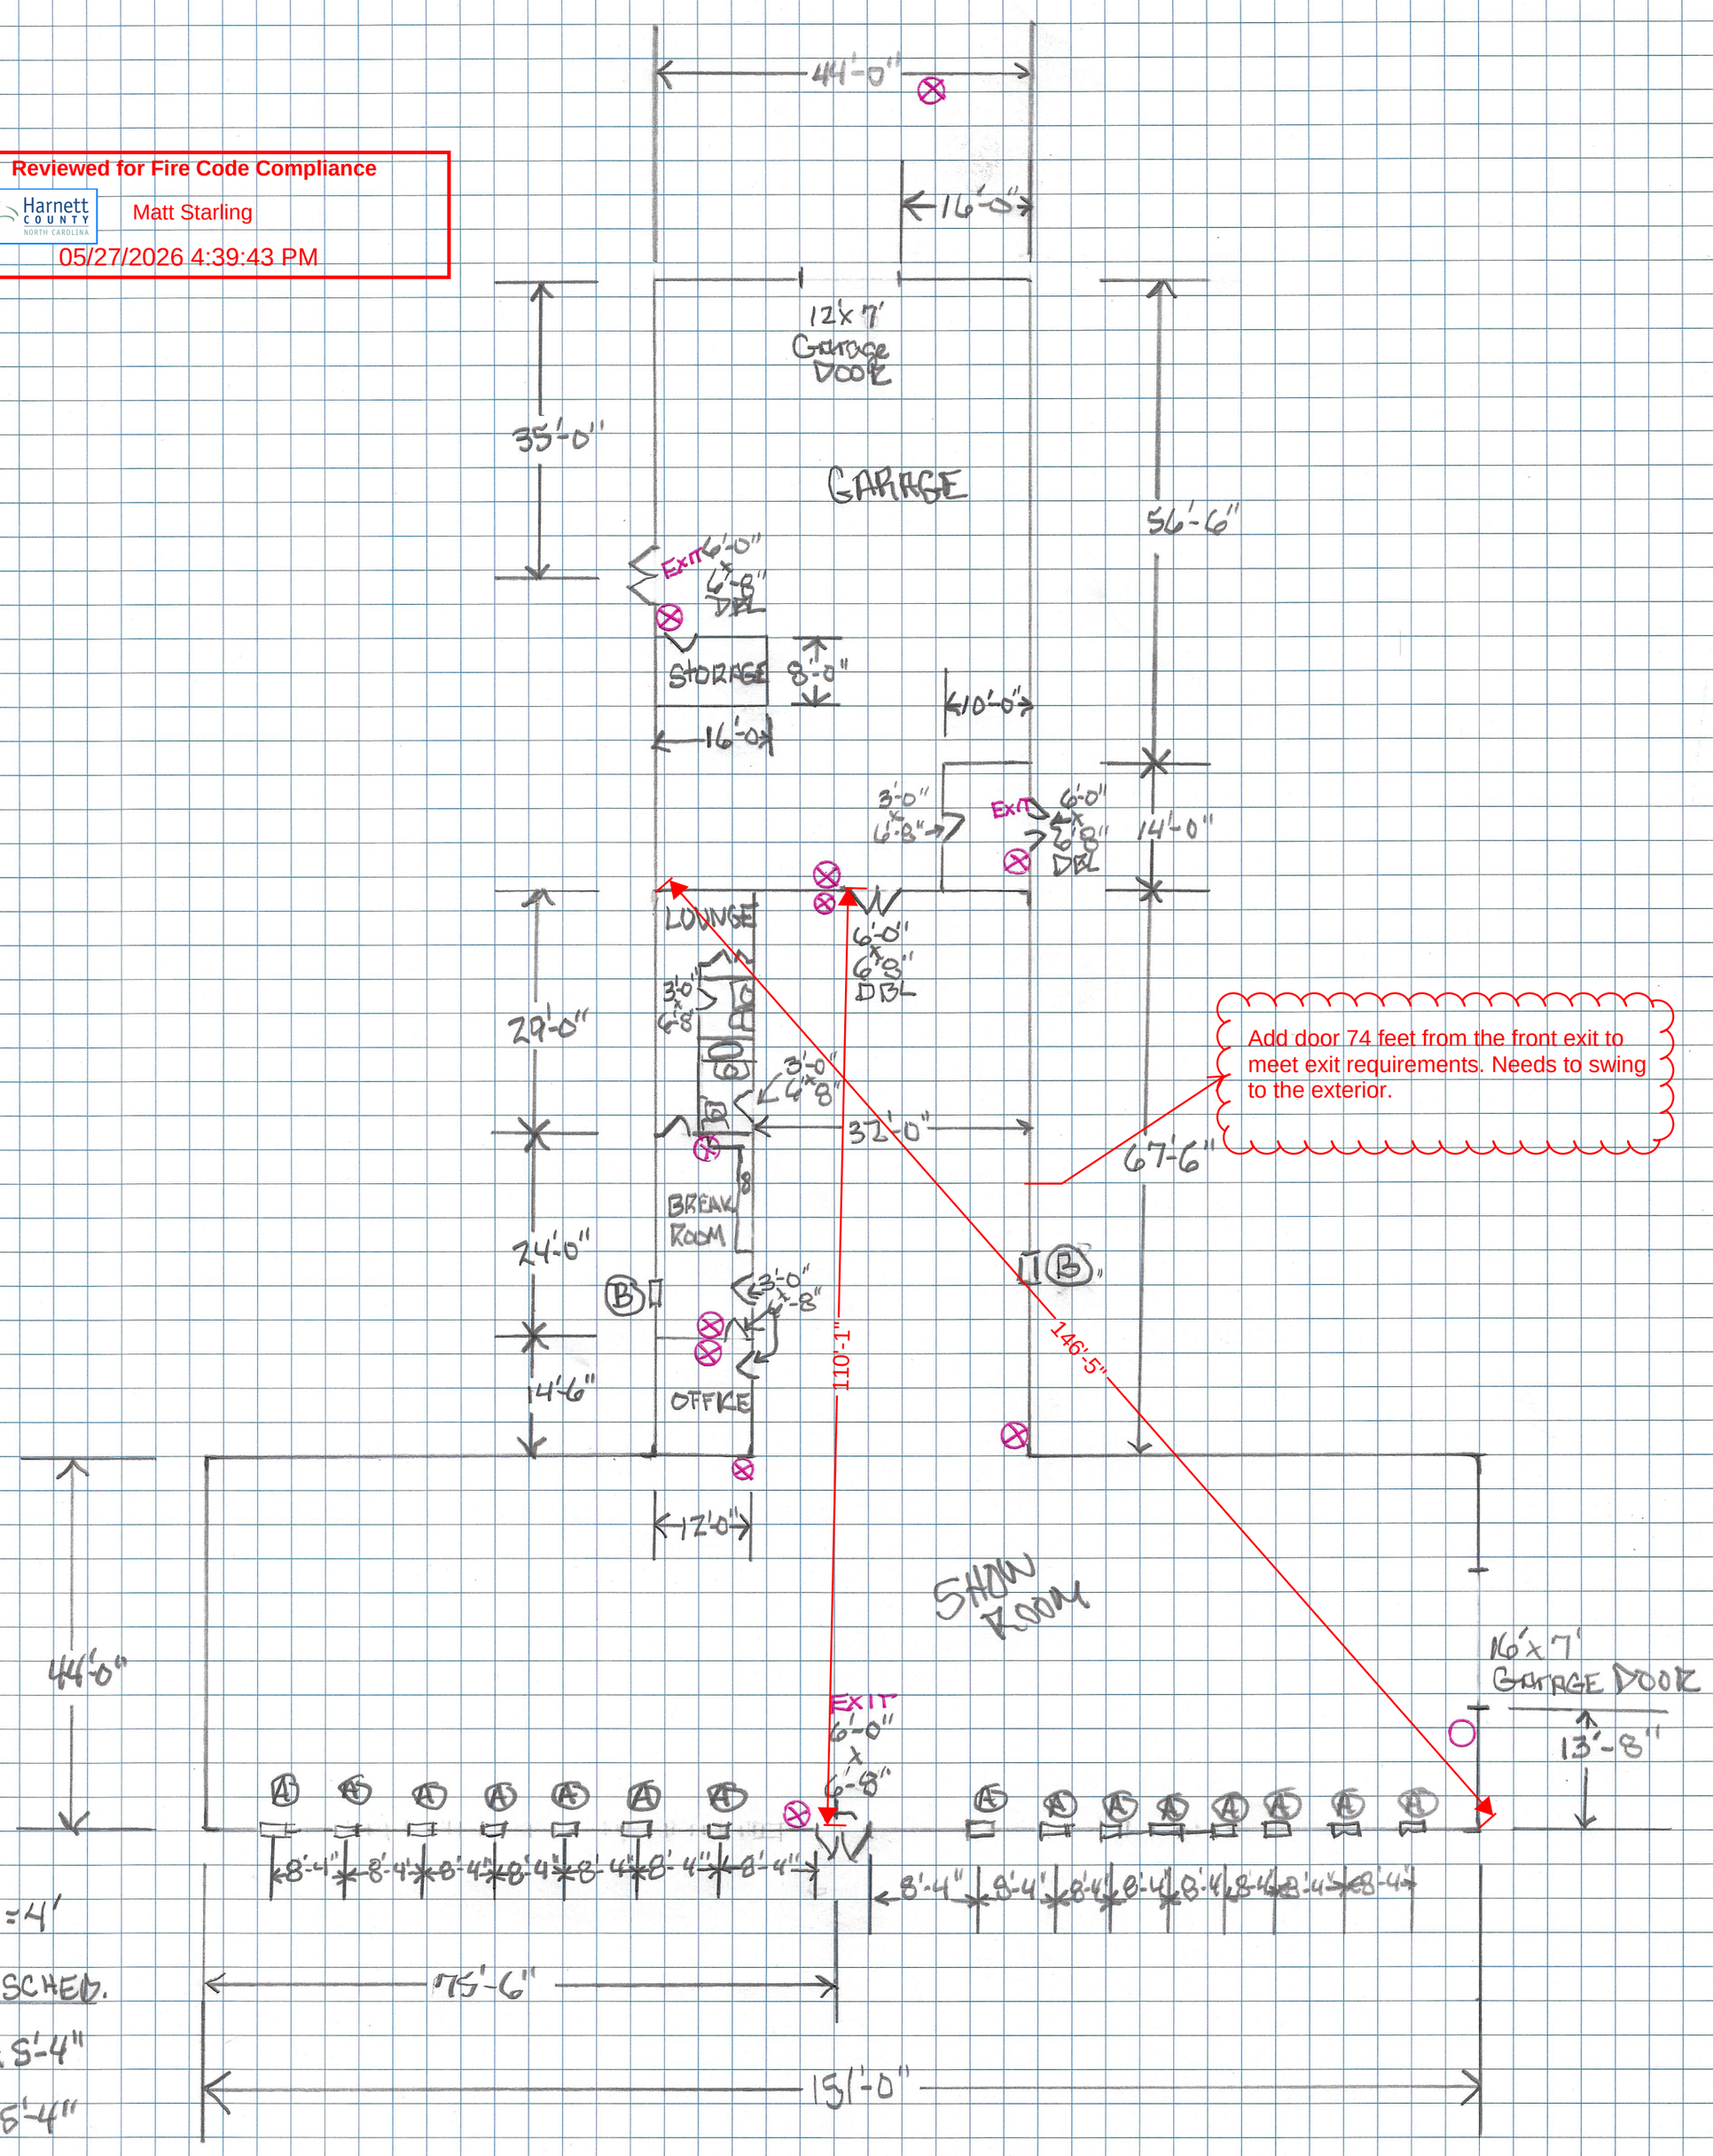

SCALE = 1/4" = 4'

WINDOW SCHED.

Ⓐ = 3'-0" x 5'-4"

Ⓑ = 1'-0" x 5'-4"

⊗ = FIRE EXTENGISHER