Emergency Exit EXIT

Evacuation Route

Fire Extinguisher

Fire Alarm

1/8" = 1.0'

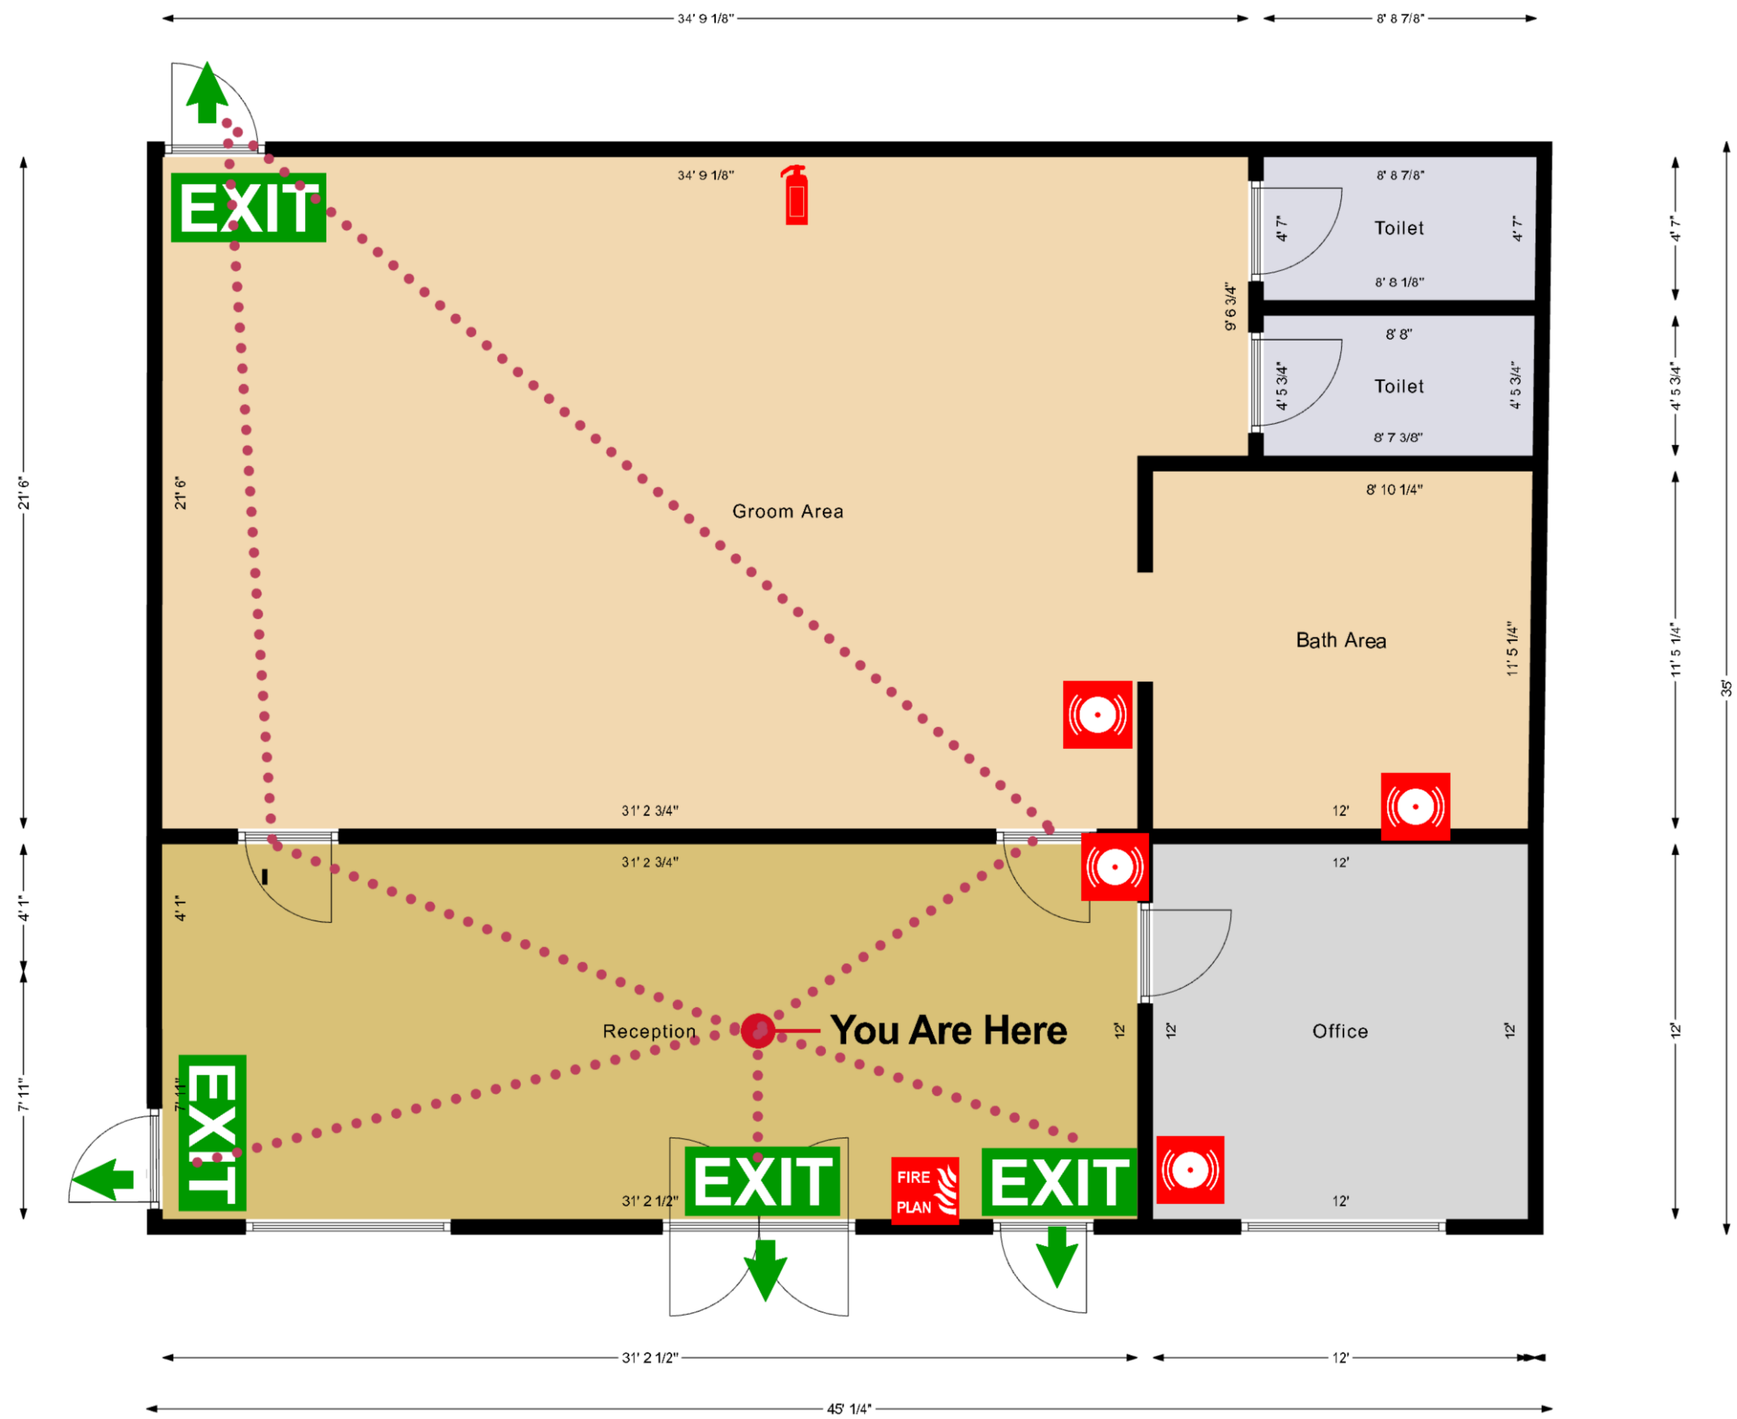

NOTICE TO CONTRACTOR
All construction must comply with current NC Building Codes and is subject to field inspection and verification.

Reviewed for Code Compliance

04/01/2026

Harnett COUNTY NORTH CAROLINA

Total Calculated Occ load of 16. All changes to building shall be accompanied by permits/inspections prior to work being covered

Evacuation Map for Kurly Tails LLC
Site Address - 1655 Atkins Rd, Fuquay Varina, NC, 27526
Pin - 0665-61-3316.000
Owner - Riya Photography LLC

0ft 5ft