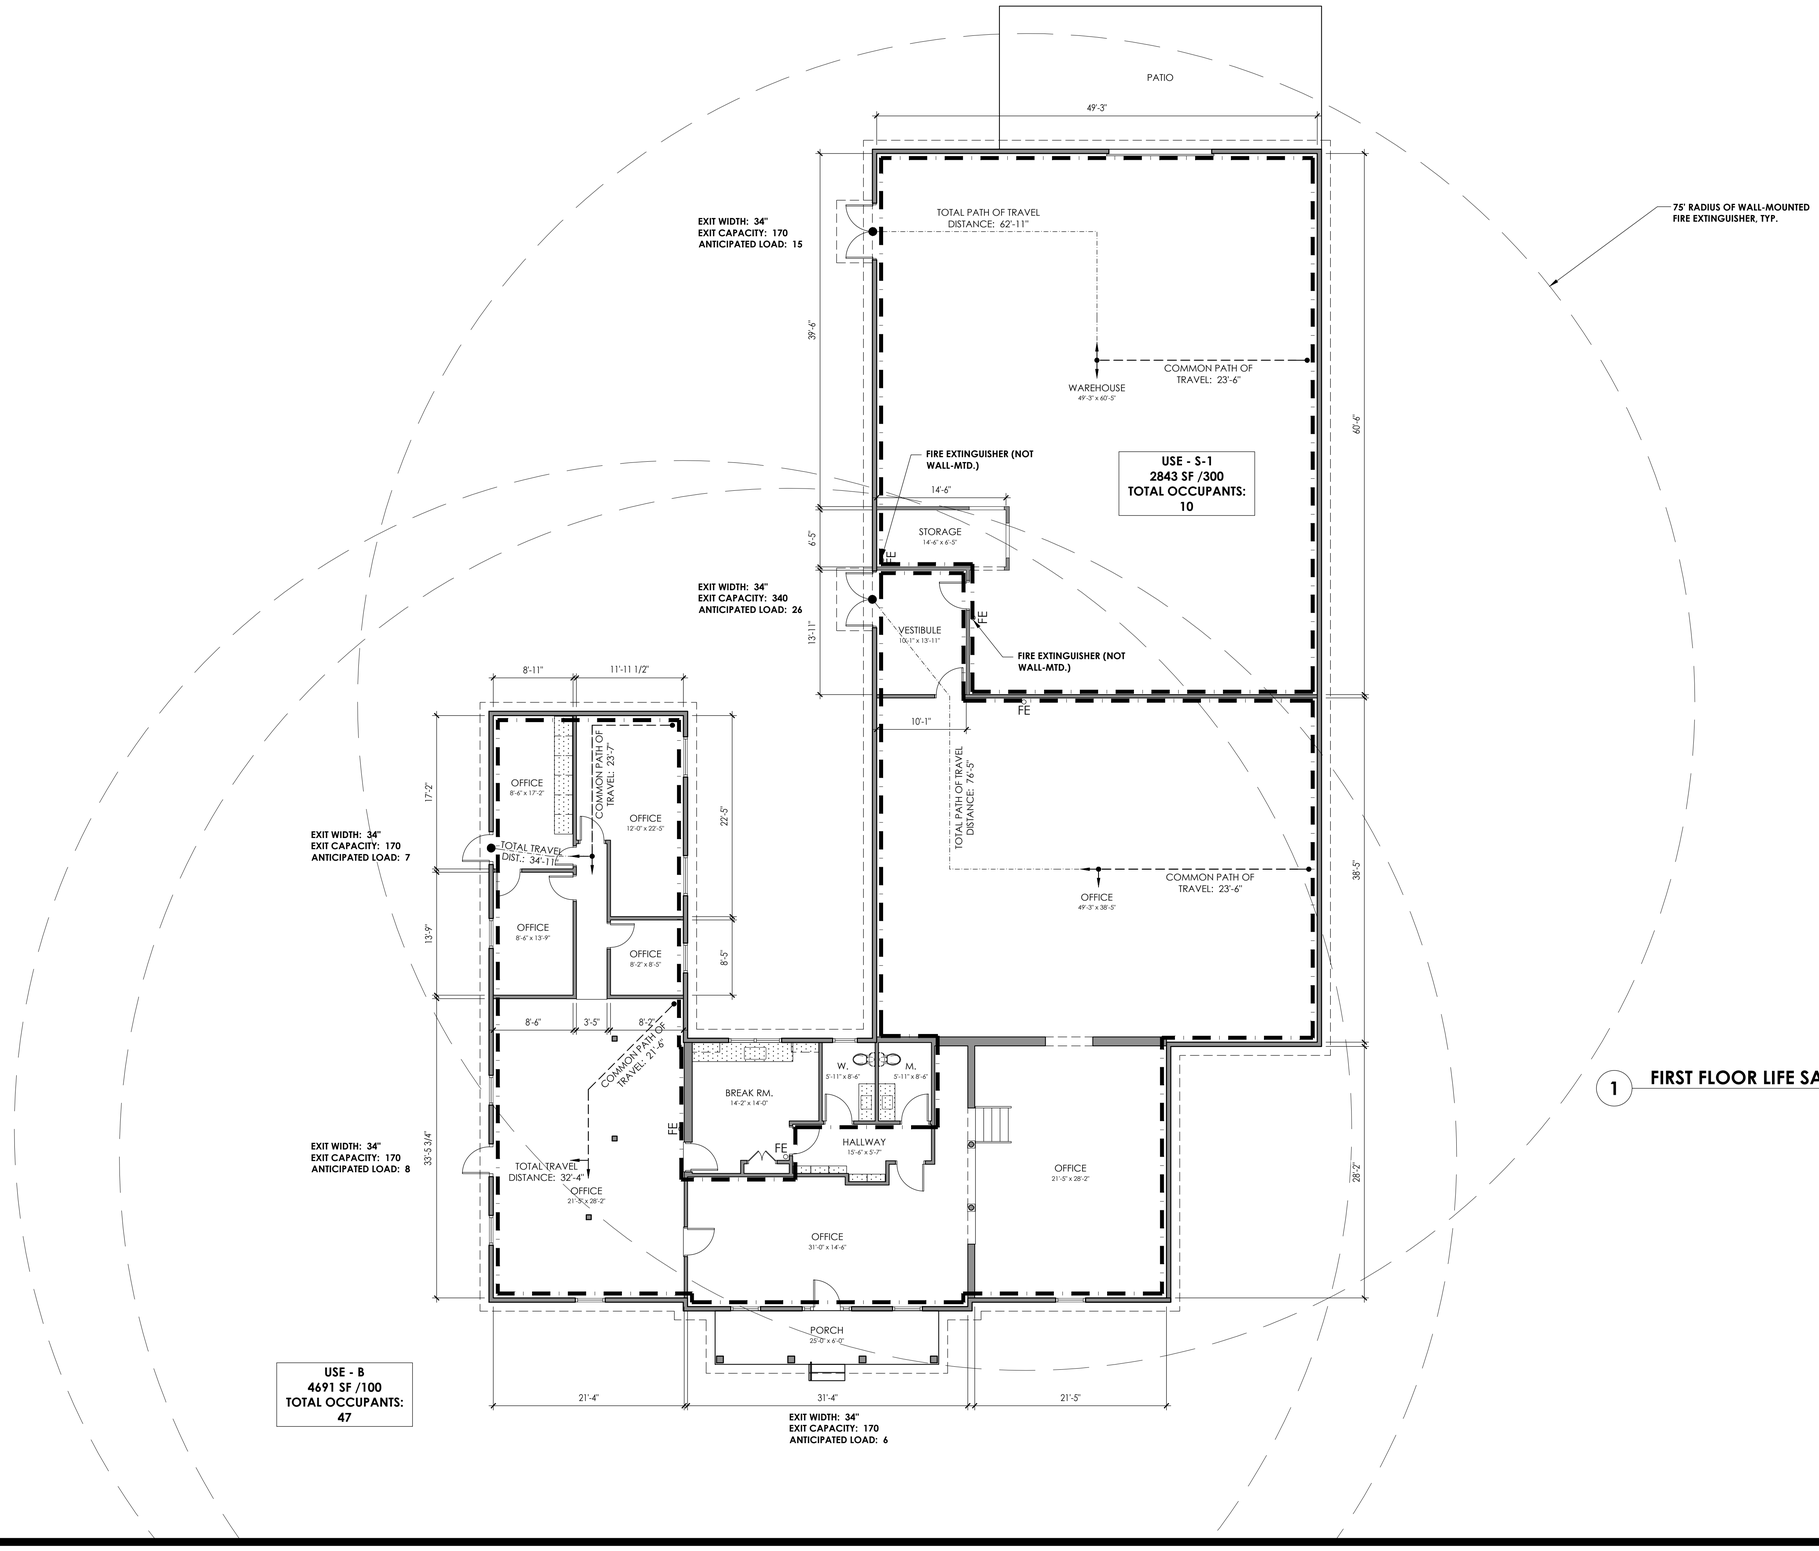

1 **FIRST FLOOR LIFE SAFETY PLAN**

Scale: 1/8" = 1'-0"

Finley Design PA
7806 NC HWY 751
Suite 110
Durham, NC 27713
919-493-8200
FINLEYDESIGNARCH.COM

1198 MABRY ROAD

ANGIER, NC 27501

REVISIONS

PROJECT:	25##
DATE:	05/21/26
DRAWN BY:	SD
CHECKED BY:	KF

FIRST FLOOR LIFE SAFETY PLAN

A0.10

/USERS/STEVEND/LIBRARY/CLOUDSTORAGE/GOOGLEDRIVE-ADMIN@FINLEYDESIGNARCH.COM/MY DRIVE/PROJECTS/25## 1198 MABRY ROAD/DRAWINGS/25## FLOOR PLAN.DWG