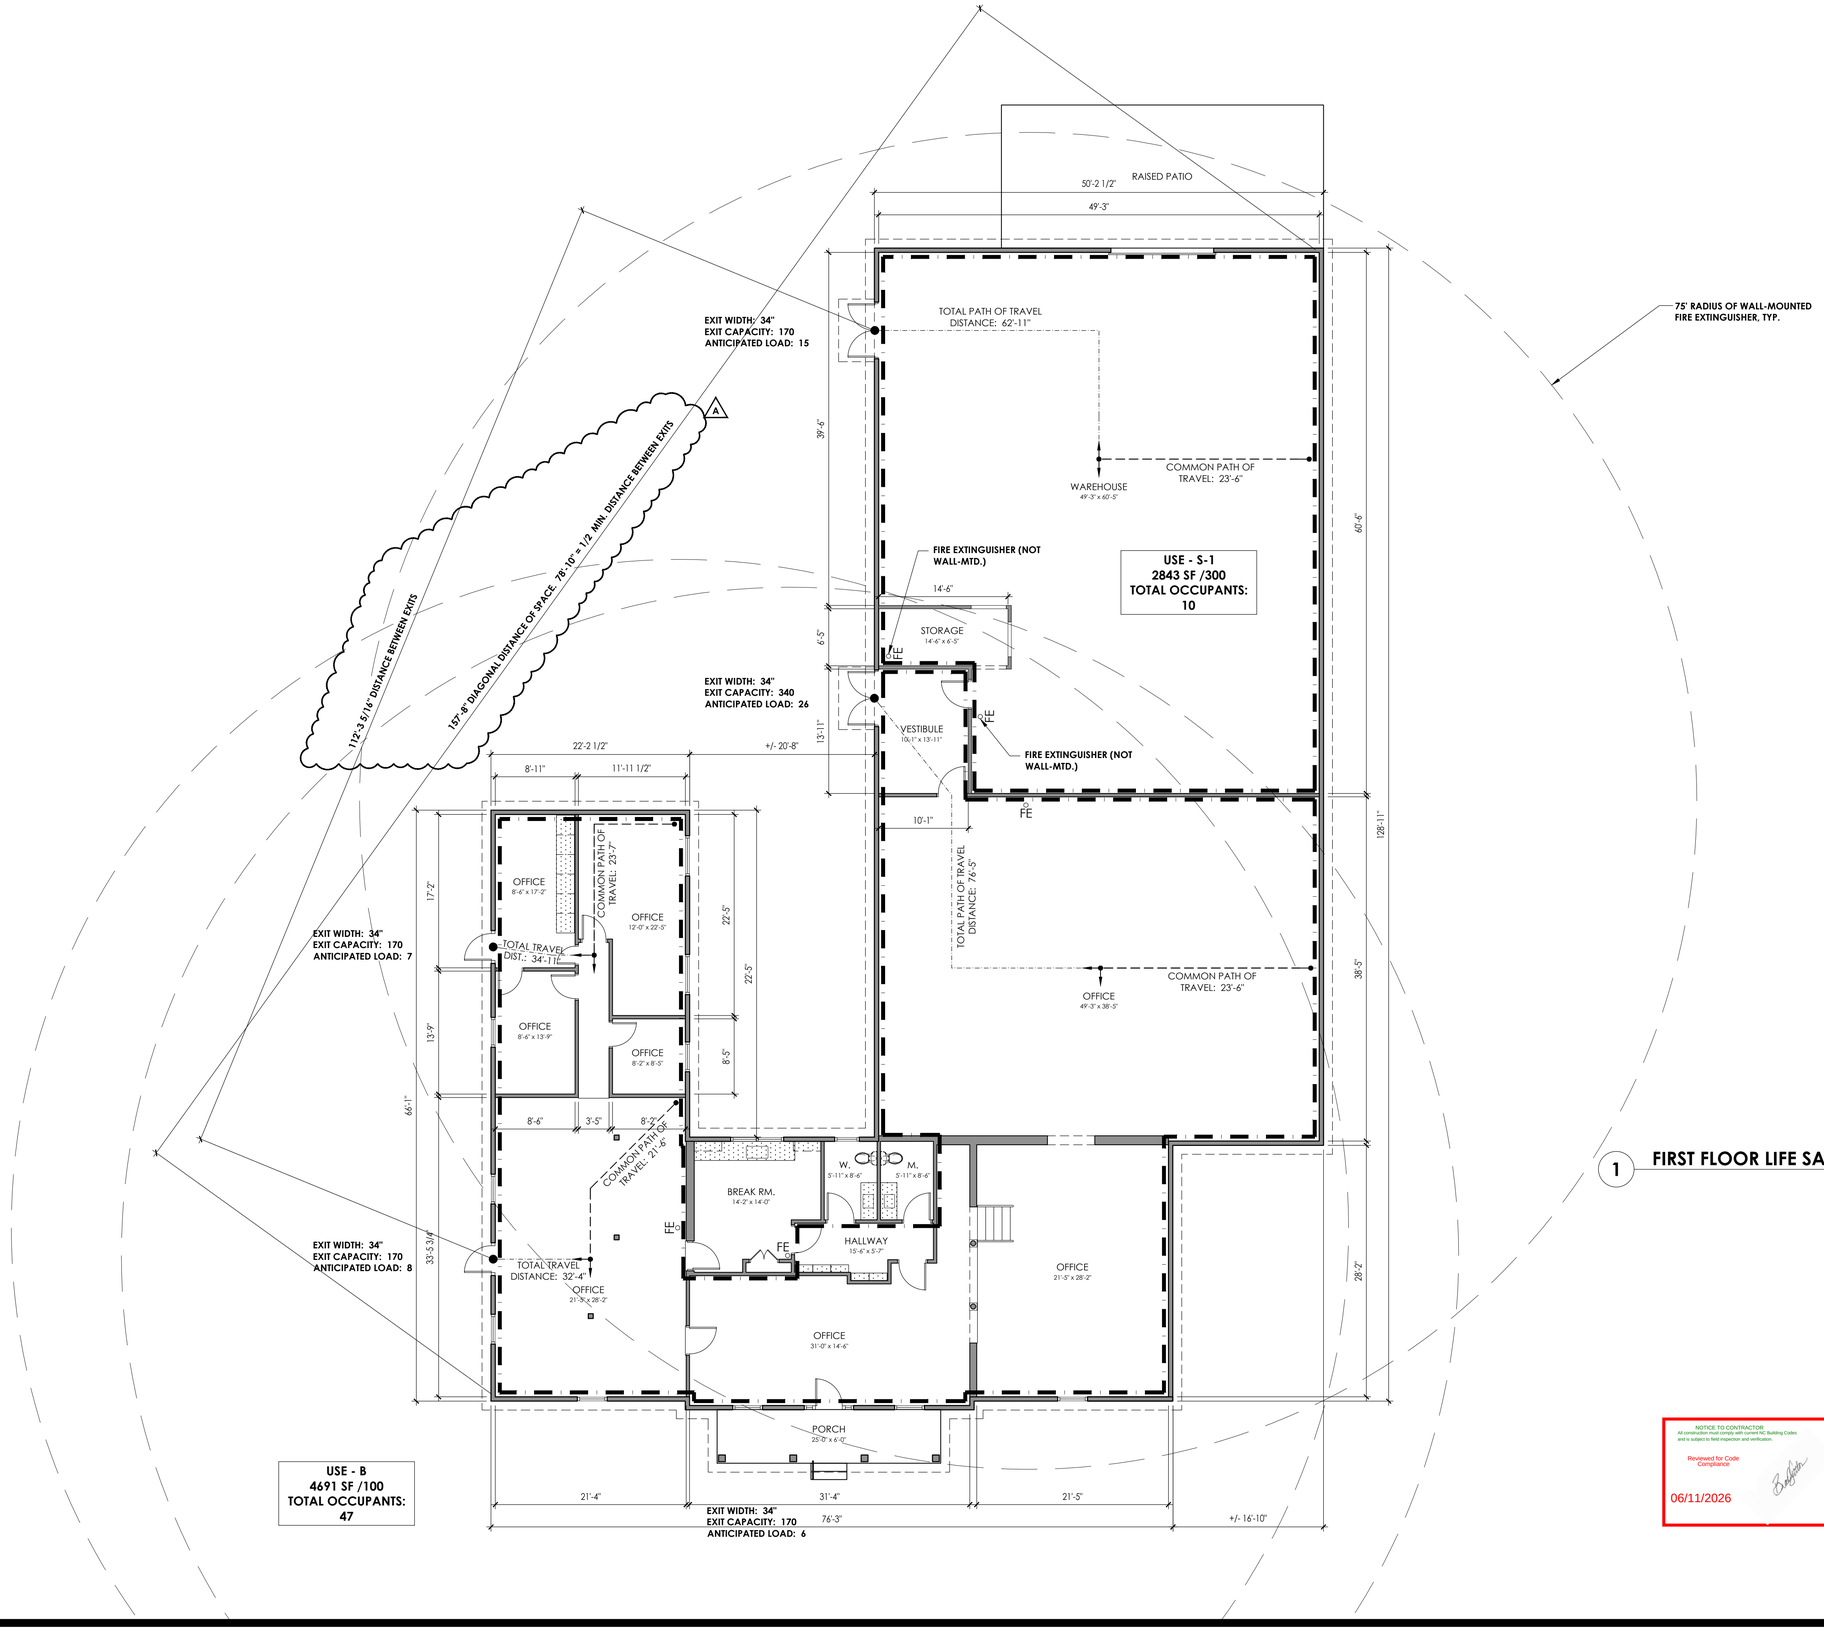

1 **FIRST FLOOR LIFE SAFETY PLAN**

Scale: 1/8" = 1'-0"

PLAN NORTH

N

NOTICE TO CONTRACTOR:
All construction must comply with current NC Building Codes and is subject to field inspection and verification.

Reviewed for Code Compliance

06/11/2026

Harnett COUNTY NORTH CAROLINA

Finley Design PA
7806 NC HWY 751
Suite 110
Durham, NC 27713
919-493-8200
FINLEYDESIGNARCH.COM

1198 MABRY ROAD

ANGIER, NC 27501

REVISIONS

A	P/C RESPONSE	06.01.26

PROJECT:	25##
DATE:	05/21/26
DRAWN BY:	SD
CHECKED BY:	KF

FIRST FLOOR LIFE SAFETY PLAN

A0.10

/USERS/STEVEND/LIBRARY/CLOUDSTORAGE/GOOGLEDRIVE-ADMIN@FINLEYDESIGNARCH.COM/MY DRIVE/PROJECTS/26## 1198 MABRY ROAD/DRAWINGS/25## FLOOR PLAN.DWG