1. All bracing, blocking, beams, purlins @ 2'0" o.c., ledger, etc. provided by others.
2. Roof truss to roof truss connections provided by Riverside Roof Truss.
3. Truss to building connections provided by others.

Refer to Sealed drawings for connection detail of multiple ply trusses.

NOT ALL TRUSSES ARE SYMMETRICAL AND MAY NOT PERFORM CORRECTLY IF INSTALLED BACKWARDS. PLEASE REFER TO SEALS WHILE SETTING TRUSSES TO ENSURE TRUSSES ARE ORIENTED CORRECTLY

ELDORADO-LH-CR-MORN RM-MBR TRAY 8' 2ND FLOOR
3RD CAR

Truss Connector Total List		
Qty	Product	Manuf
1	HGUS28-2	Simpson
15	LUS26	Simpson

Truss Connector Total List		
Qty	Product	Manuf
2	HUS26	Simpson
11	LUS26	Simpson
2	THJA26	Simpson
22	HUS26*	Simpson
12	LUS26*	Simpson

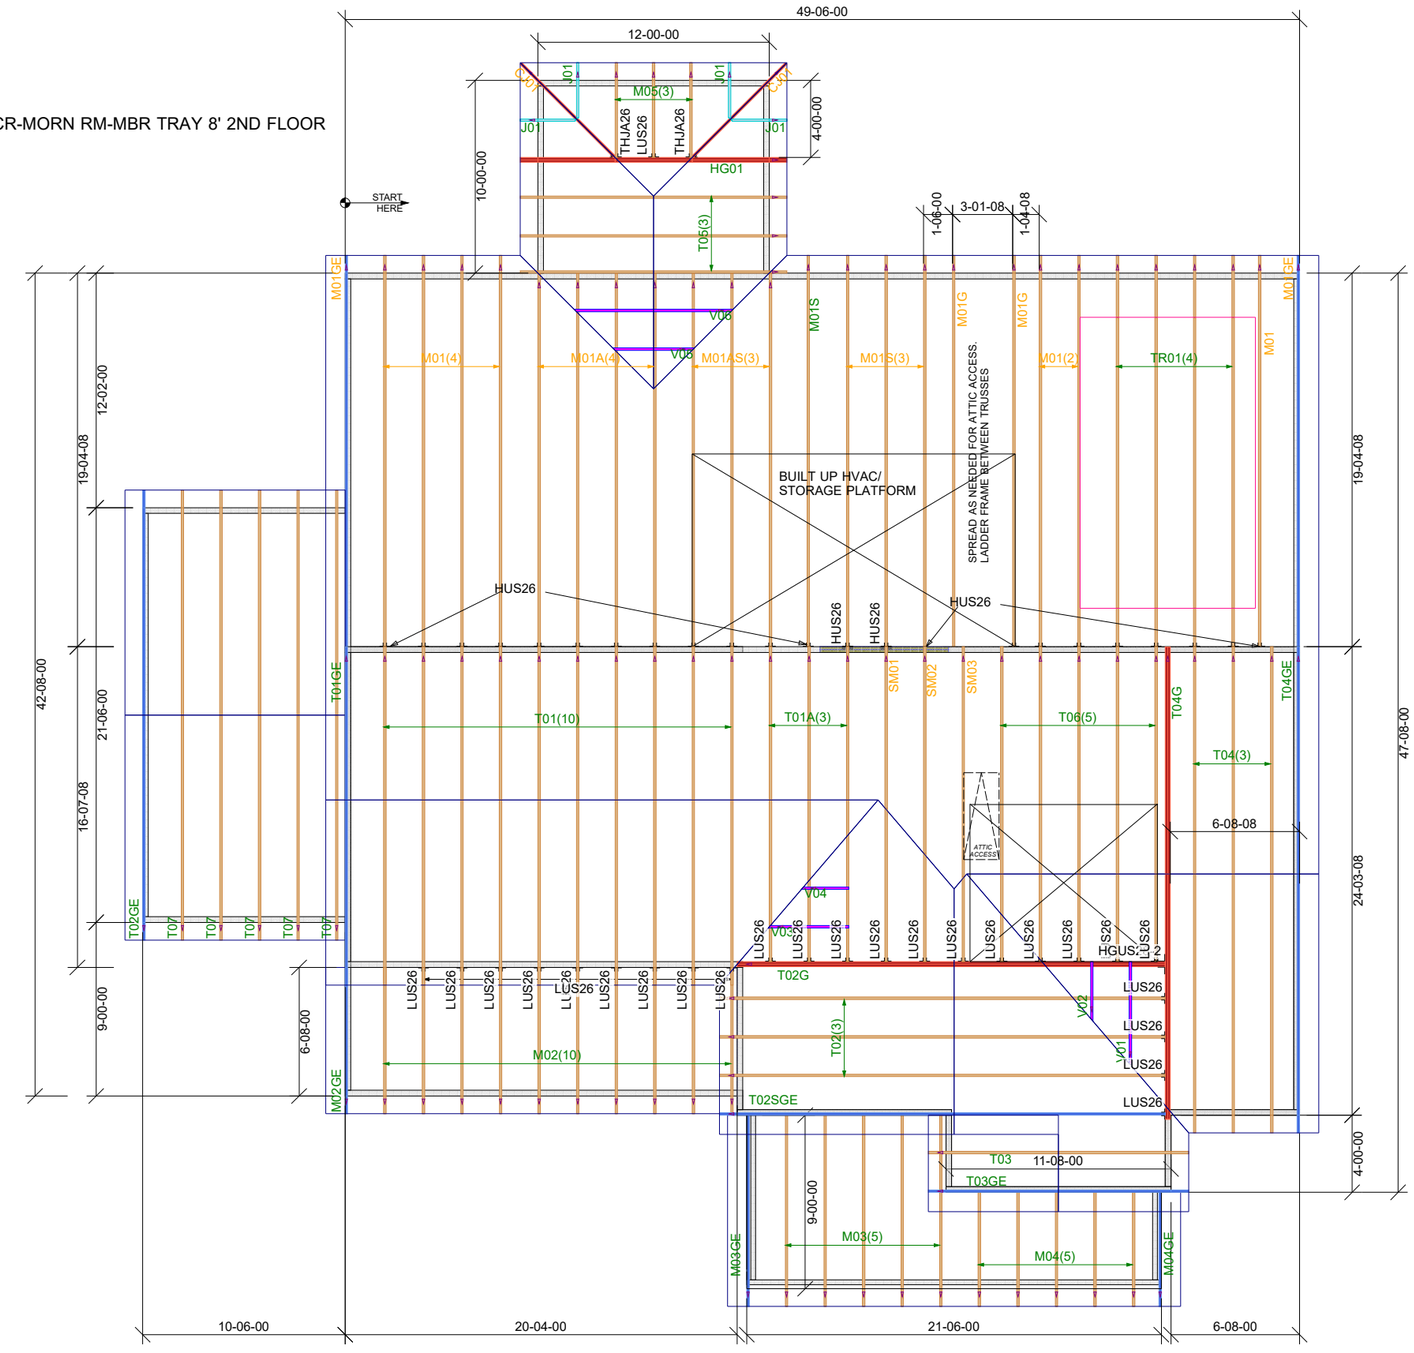

=THIS SYMBOL INDICATES THE LEFT END OF TRUSS - REFER TO SEALED TRUSS DRAWINGS TO AVOID SETTING TRUSSES BACKWARDS!

SHOP DRAWING APPROVAL

THIS LAYOUT IS THE SOLE SOURCE FOR FABRICATION OF TRUSSES AND VOIDS ALL PREVIOUS ARCHITECTURAL OR OTHER TRUSS LAYOUTS. REVIEW AND APPROVAL OF THIS LAYOUT MUST BE RECEIVED BEFORE ANY TRUSSES WILL BE BUILT. VERIFY ALL CONDITIONS TO INSURE AGAINST CHANGES THAT WILL RESULT IN EXTRA CHARGES TO YOU.

REVIEWED BY:_____ APPROVED BY:_____ DATE:_____

THIS IS A TRUSS PLACEMENT DIAGRAM ONLY. These trusses are designed as individual building components to be incorporated into the building design at the specification of the building designer. See individual design sheets for each truss design identified on the placement drawing. The building designer is responsible for temporary and permanent bracing of the roof and floor systems and for the overall structure. The design of the truss support structure including headers, beams, walls, columns, and sufficient blocking in floor cavity under point loads is the responsibility of the building designer. For general guidance regarding bracing, consult 'Bracing of Wood Trusses' available from the Truss Plate Institute, 583 D'Onofrio Drive; Madison, WI 53179.

Hanger Conversion Chart

USP	Simpson
JUS26	LUS26
THD26	HUS26
THD26-2	HHUS26-2
HJC26	THJA26
MSH422	THA422

Client:	MATTAMY HOMES
Job Name:	MDP-LOT #16 ROOF
Model:	ELDORADO-LH-CR-MORN RM-TRAY
Lot #: 16	Subdivision: MADISON PARK
Order #: 26-1922-A	Sales Rep: C Walden
	Designer: Matt Brown
	Date: 4/10/2026

733 RIVER PARK DRIVE
DANVILLE, VA 24540
(434) 793-0217
FAX: (434) 799-8767

RIVERSIDE ROOF TRUSS, LLC

Roof Surface Area: 3328 Sq. Ft.
Floor Surface Area: 1093 Sq. Ft.

SIMPSON Strong-Tie

MiTek