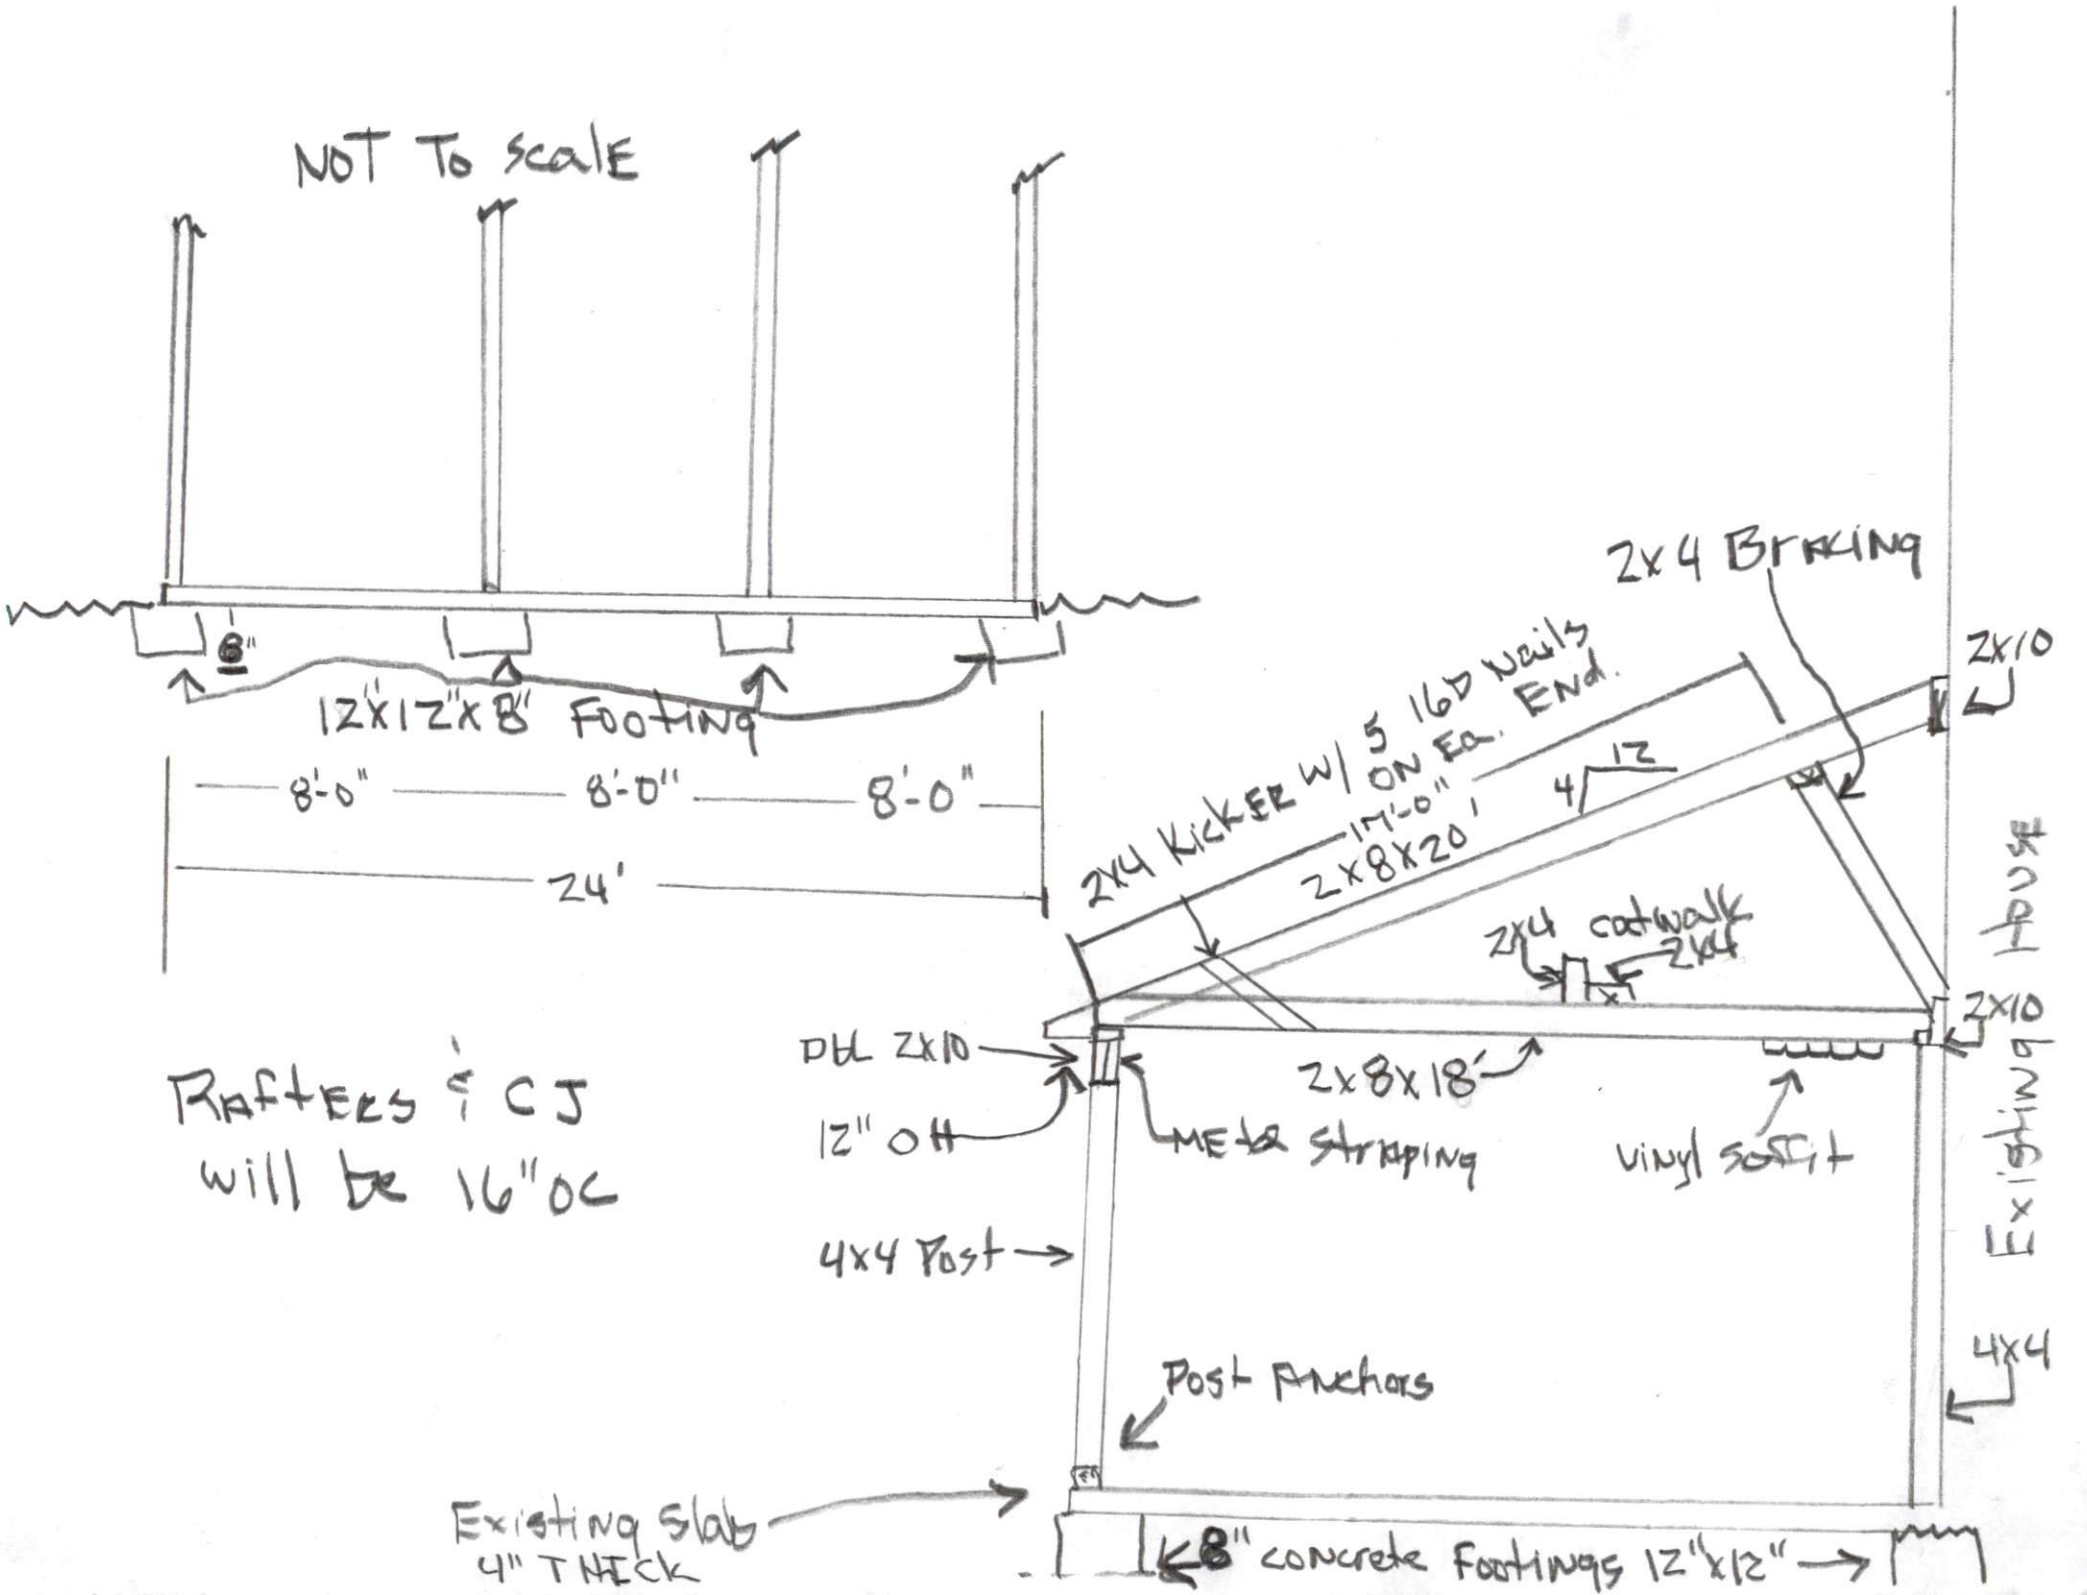
NOT To scale
8"
12"x12"x8" Footing
8'-0"
8'-0"
8'-0"
24'
Rafters & CJ will be 16" OC
2x4 Bracing
2x10
2x4 Kicker w/ 5 16D nails on Ea. End.
17'-0"
2x8x20'
4
12
2x4 catwalk
2x4
2x10 Ledger
DBL 2x10
12" OH
2x8x18'
Metal Stripping
Vinyl Soffit
4x4 Post
Post Anchors
4x4
Existing Slab 4" THICK
8" concrete Footings 12"x12"