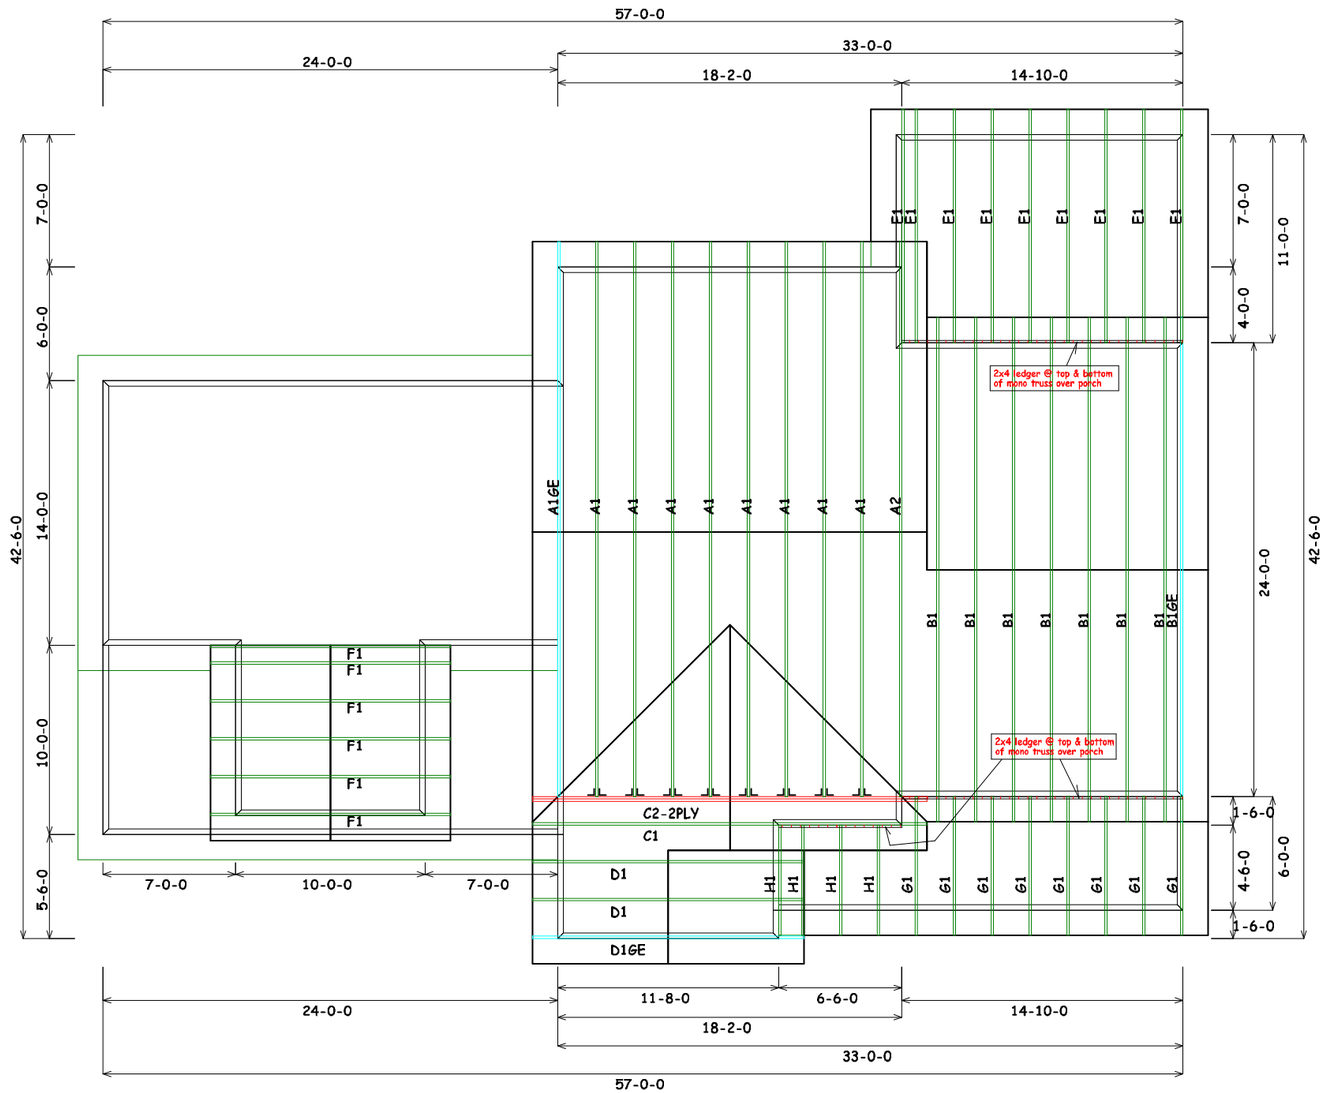

JL = Simpson HUS28 / hanger
Use Simpson H2.5 Ties on all bearings, except truss A2 use (2) H2.5's at joint #19, truss C2-2PLY use Simpson LGT2 at each bearing.

Roof Truss Placement Plan
Scale: 1/8" = 1'-0"

Bearing reactions less than or equal to 3000# are deemed to comply with the prescriptive Code requirements. The contractor shall refer to the attached Tables (derived from the prescriptive Code requirements) to determine the minimum foundation size and number of wood studs required to support reactions greater than 3000# but not greater than 15000#. A registered design professional shall be retained to design the support system for any reaction that exceeds those specified in the attached Tables. A registered design professional shall be retained to design the support system for all reactions that exceed 15000#.

Signature: _____

ROOF & FLOOR
TRUSSES & BEAMS

COMTECH

Reilly Road Industrial Park
Fayetteville, N.C. 28309
Phone: (910) 864-8787
Fax: (910) 864-4444

REVISIONS:

BUILDER: Cary Reconstruction
OWNER:
ADDRESS: 25 Crutchfield Drive / Harnett Co.
MODEL:
JOB# J0718-3290
DRAWN BY: Lenny Norris

SHT 1 OF 1

PDF created with pdfFactory trial version www.pdffactory.com