SITE PLAN APPROVAL

DISTRICT RA30 USE SFD / detached garage

#BEDROOMS 2

9-9-19 K.A.G.

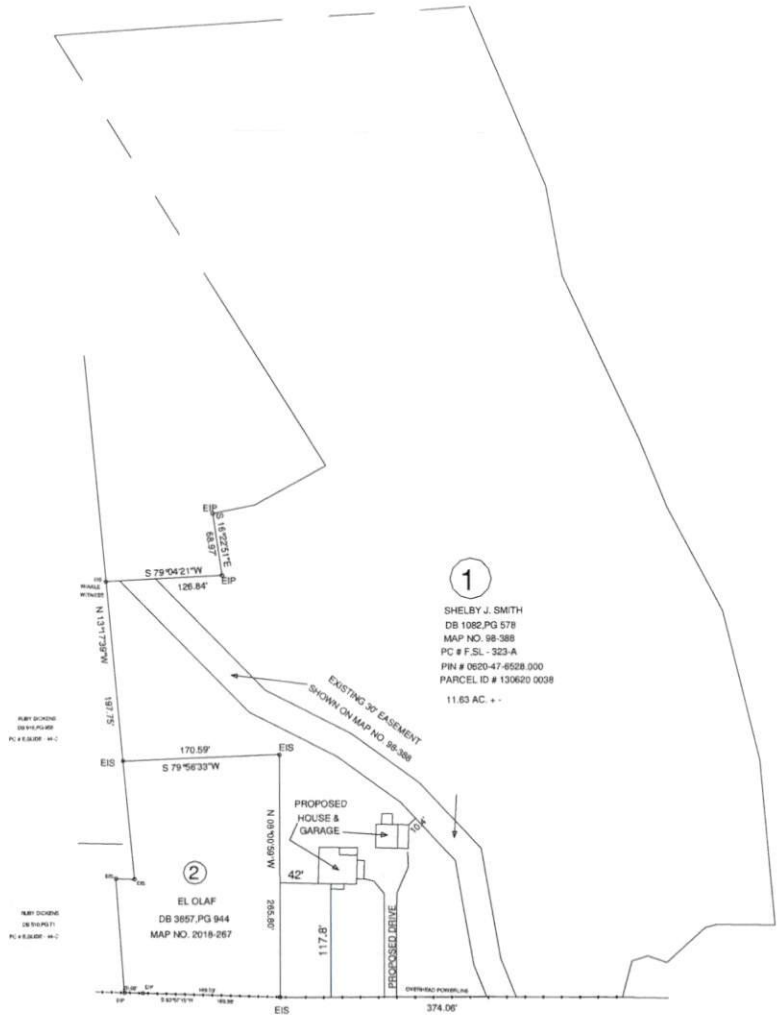

DEED REFERENCE: DEED BK 1082,PAGE 578

MAP REFERENCE: MAP NO. 98-388

MAP NO. 2018-267

MINIMUM BUILDING SETBACKS

FRONT YARD —— 35'
REAR YARD —— 25'
SIDE YARD —— 10'
CORNER LOT SIDE YARD – 20'
MAXIMUM HEIGHT —— 35'

SURVEY FOR:

PROPOSED PLOT PLAN - TRACT - 1
SHELBY J. SMITH

BENNETT SURVEYS
1662 CLARK RD.,LILLINGTON,N.C. 27546
(910) 893-5252

F-1304

TOWNSHIP UPPER LITTLE RIVER		COUNTY HARNETT	
STATE: NORTH CAROLINA		DATE: SEPTEMBER 05,2019	
ZONED RA-30	WATERSHED DISTRICT	TAX PARCEL ID#: PIN #	

SCALE: 1"= 200'

SURVEYED BY:

DRAWN BY: RVB

CHECKED & CLOSURE BY:

FIELD BOOK

DRAWING NO. 19460