THIS SITE PLAN IS FOR INFORMATIONAL PURPOSES ONLY. NOT INTENDED AS A SURVEY OR FOR RECORDATION
PLAN IS SUBJECT TO REVIEW AND APPROVAL OF THE LOCAL JURISDICTION HAVING AUTHORITY

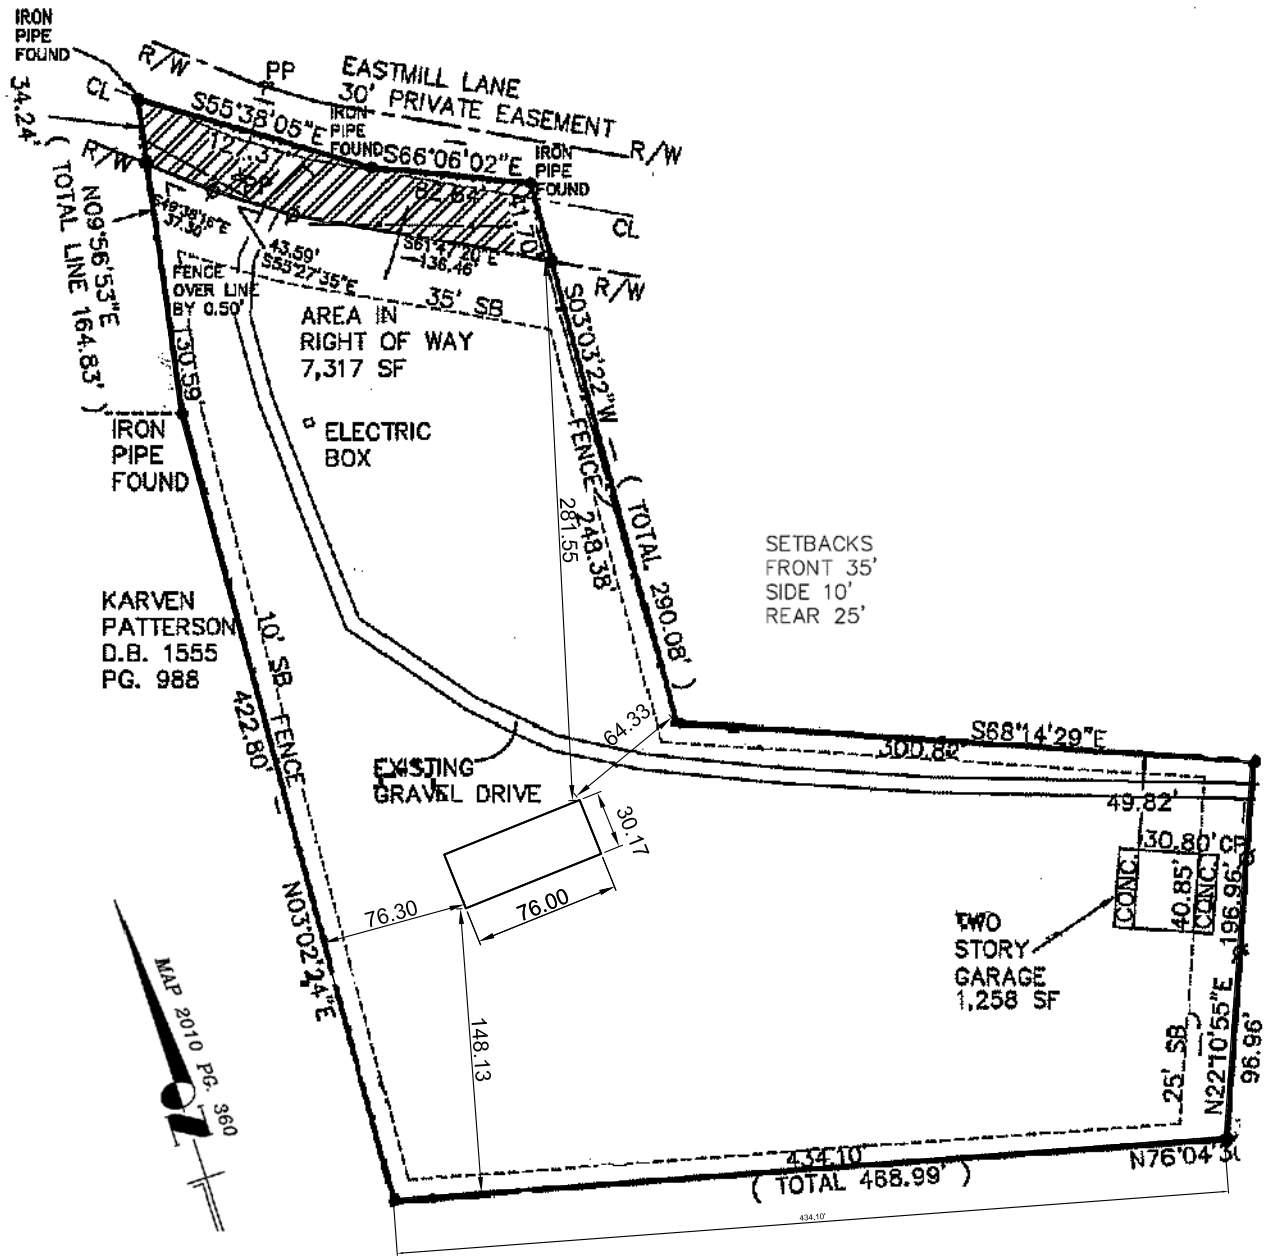

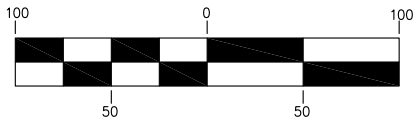

SCALE–1"=100'–0"

DWG. TITLE: SITE PLAN	
CUSTOMER NAME: CARR	
DATE: 10/17/19	COUNTY: HARNETT
DRAWN BY: BRB	FILE NAME: T:\PLOT PLANS\Carrpellmsiteplan.dwg

HOMES BY VANDERBUILT
3300 JEFFERSON DAVIS HWY.
SANFORD, NC 27332
1-919-718-2760