DocuSign Envelope ID: 7882ECDC-D951-447D-815C-AE8415B0497D

DAVID MILLER, PE

6300 Creedmoor Rd, STE 170#363
Raleigh, NC 27612
(919) 422-8932 (Office); DAVE@DMA-PA.COM

DocuSigned by:
ACD026D4715F4DC...

NORTH CAROLINA PROFESSIONAL SEAL 15845 ENGINEER DAVID MILLER
3/18/2020

MBA CONCRETE FOR THOMAS SANDERS
LILLINGTON, NC
PROJECT #: 20DDM-0319A
SW STEEL FACTORY - BY MICHAEL W. CUSTER,PE JOB#;17-B-4841 DATED 1/13/20

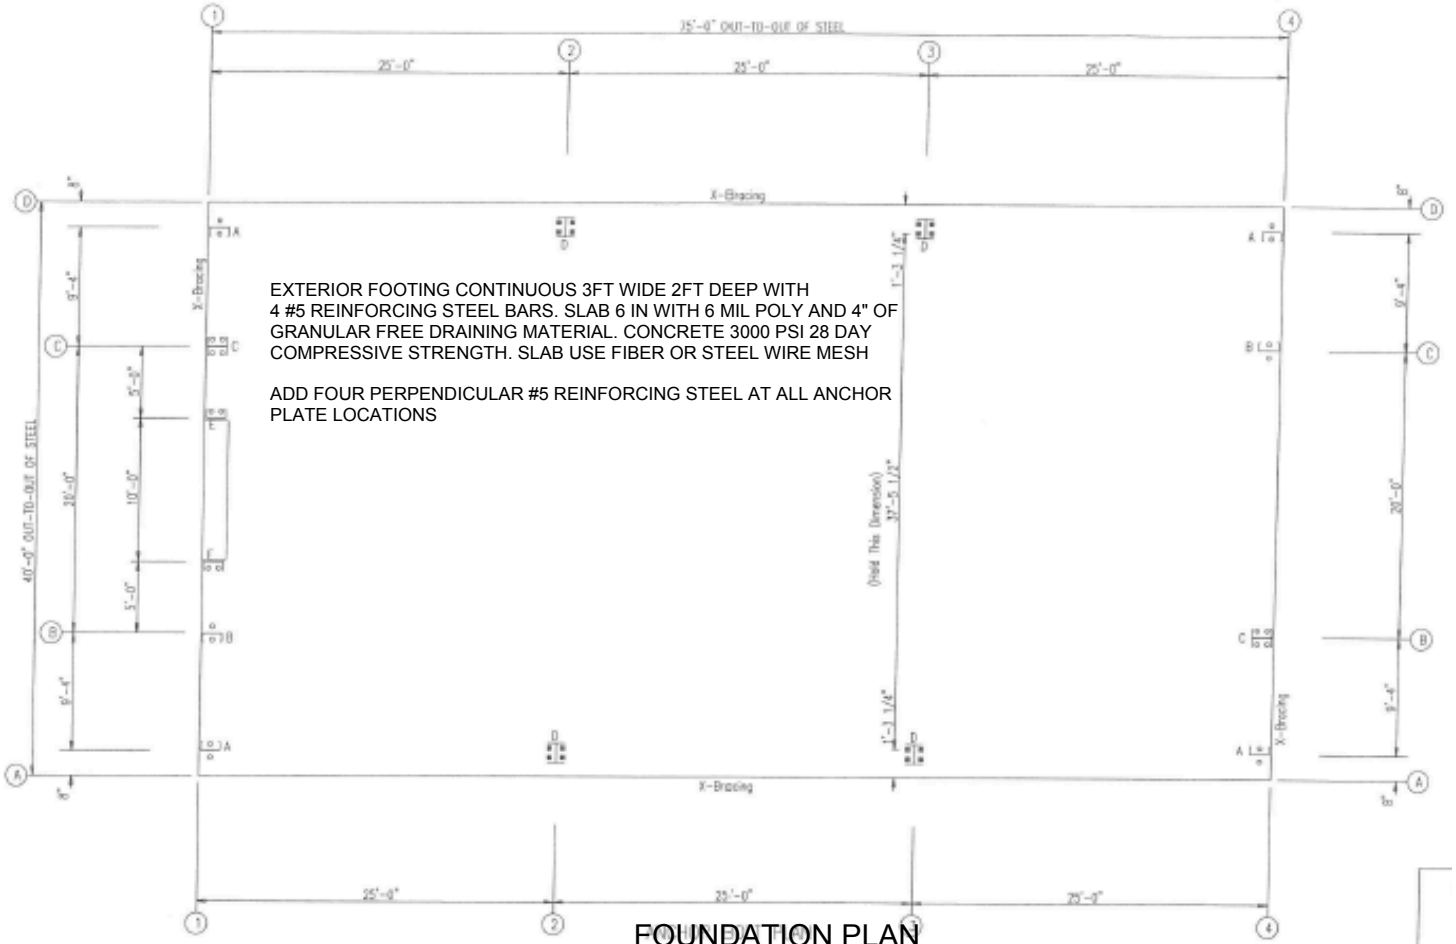

EXTERIOR FOOTING CONTINUOUS 3FT WIDE 2FT DEEP WITH 4 #5 REINFORCING STEEL BARS. SLAB 6 IN WITH 6 MIL POLY AND 4" OF GRANULAR FREE DRAINING MATERIAL. CONCRETE 3000 PSI 28 DAY COMPRESSIVE STRENGTH. SLAB USE FIBER OR STEEL WIRE MESH

ADD FOUR PERPENDICULAR #5 REINFORCING STEEL AT ALL ANCHOR PLATE LOCATIONS

FOUNDATION PLAN