Site Plan
75 Summer Creek Lane
Santos

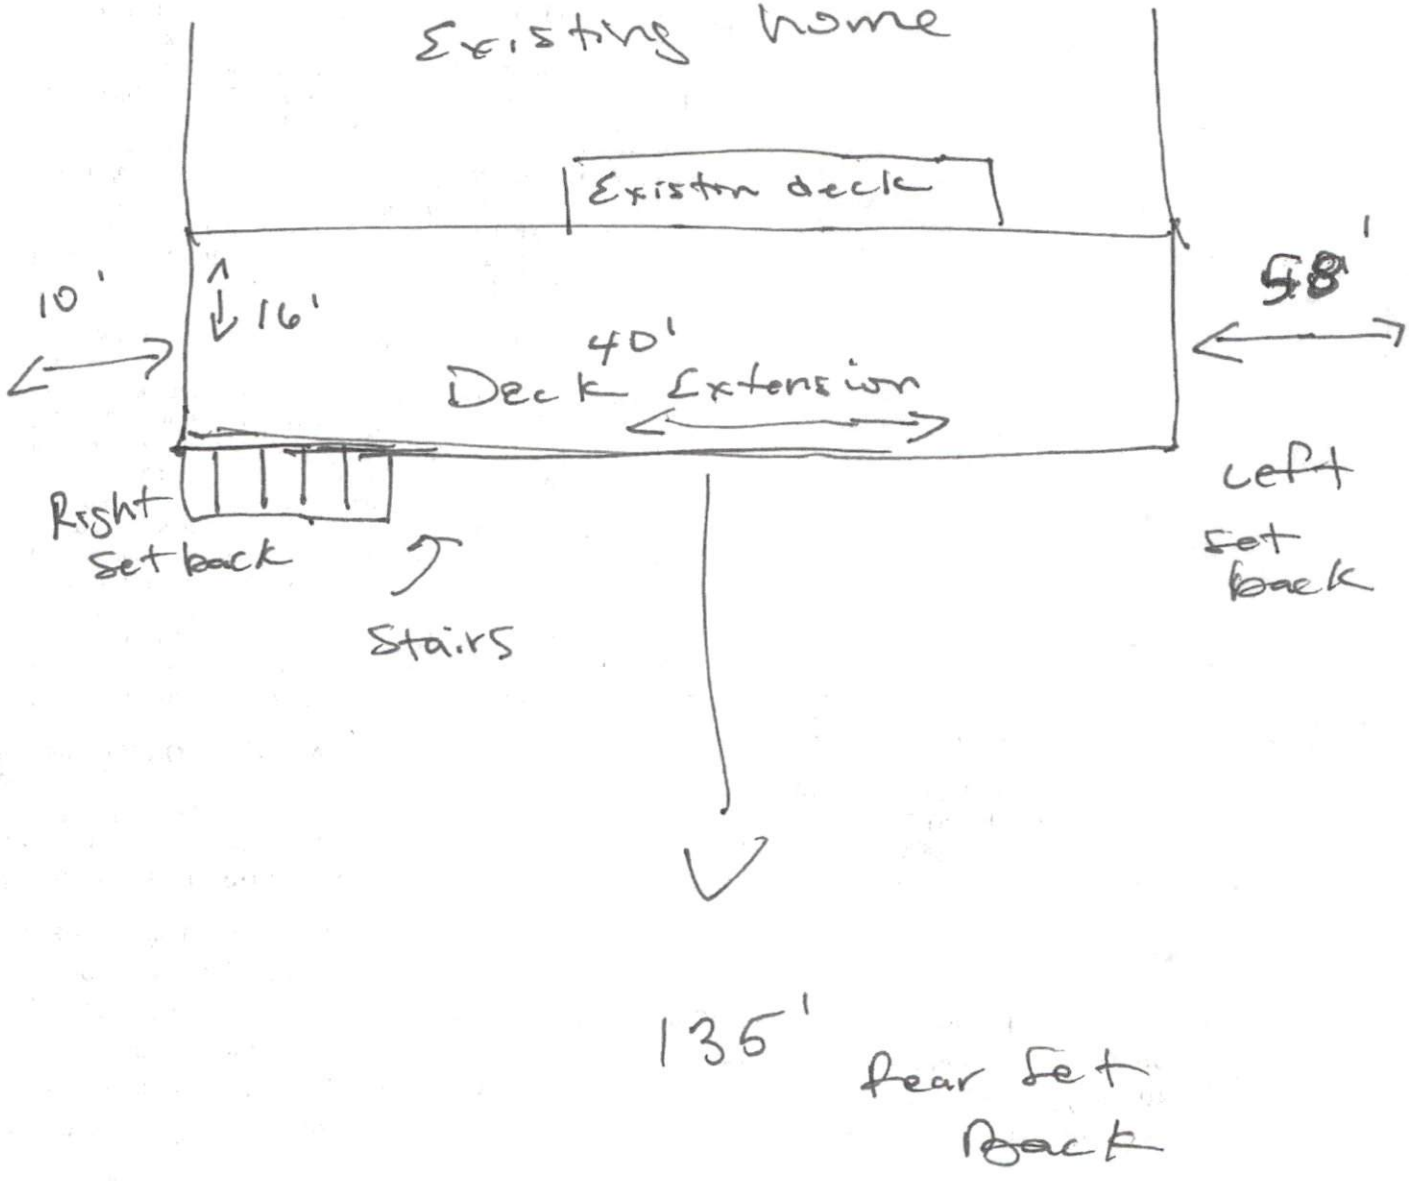

SITE PLAN APPROVAL 16x40
DISTRICT RA20R USE Deck extension
#BEDROOMS —
3/25/2020 Zoning Administrator
Date