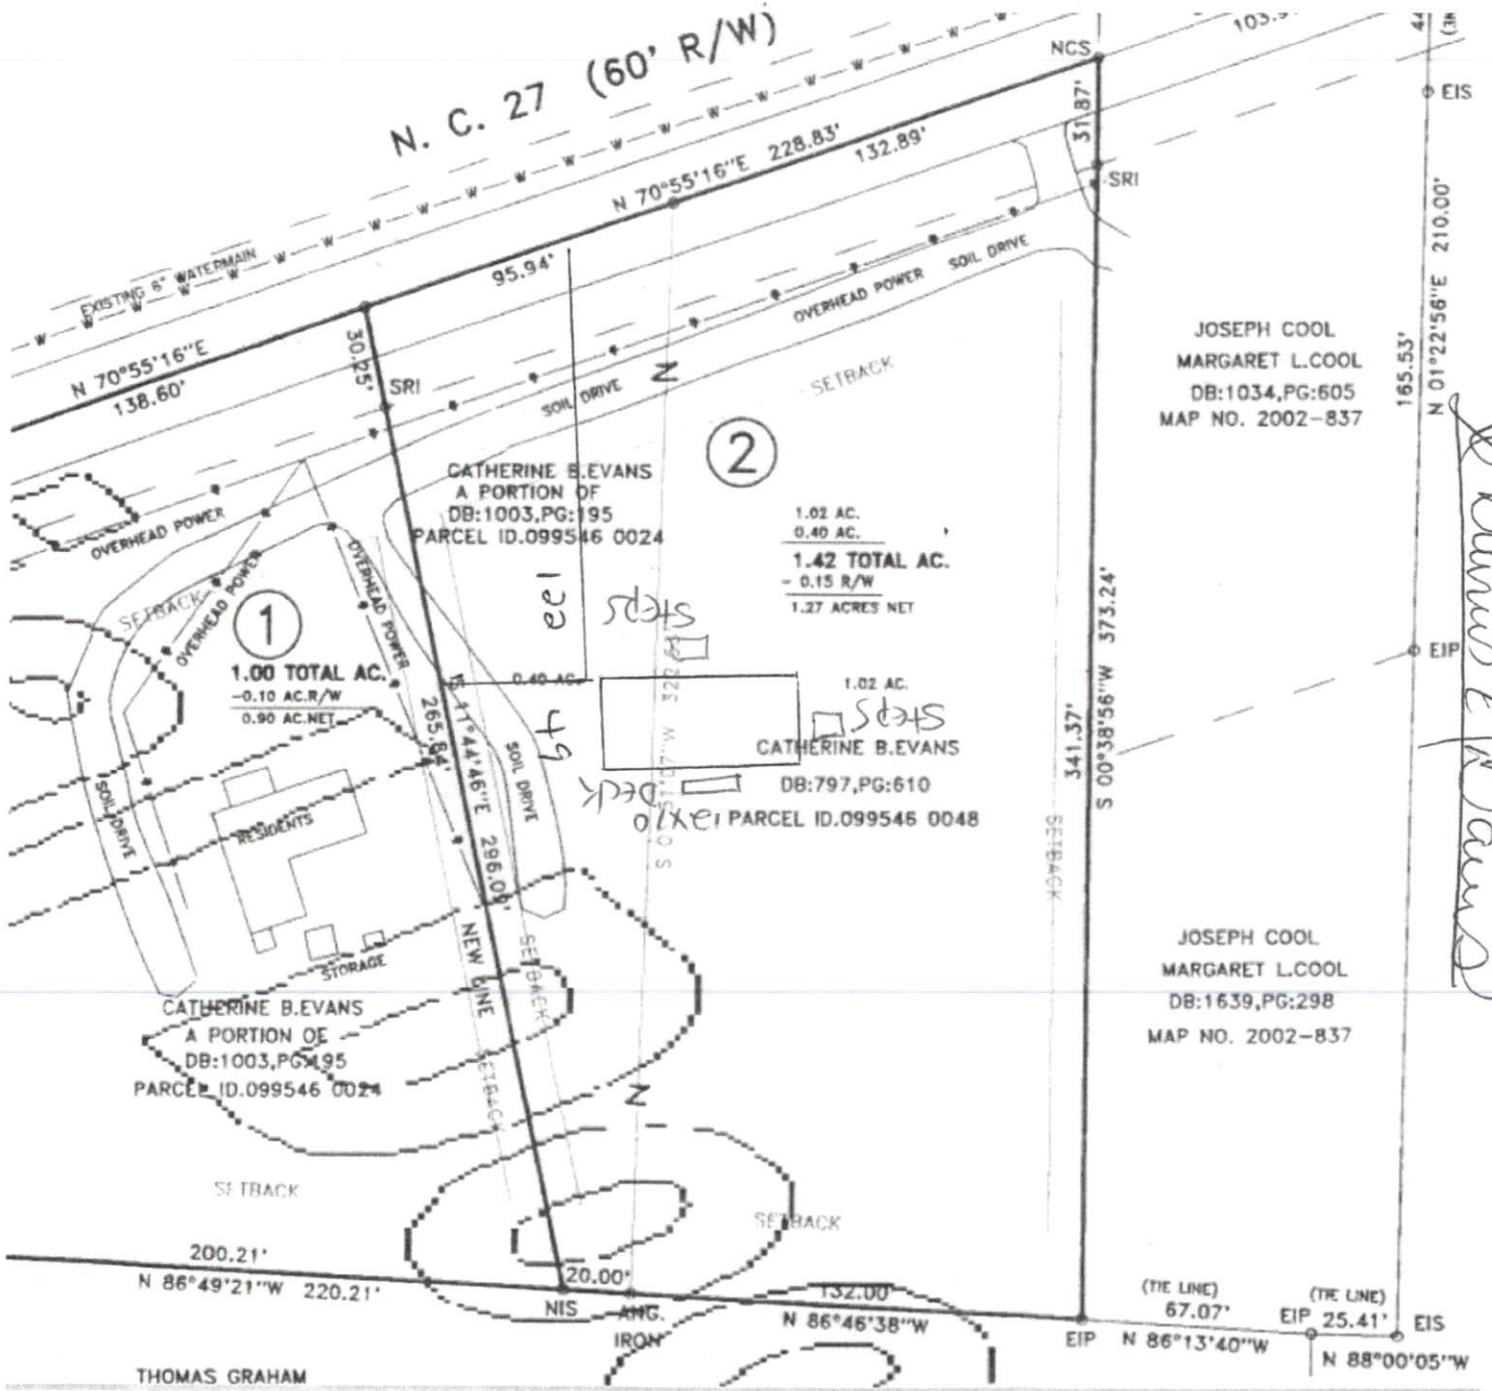

SITE PLAN APPROVAL

DISTRICT BA20B USE DWMH

#BEDROOMS 3

Date 12/3/19 Zoning Administrator

6-16-20 K.A.G.

12x10 deck