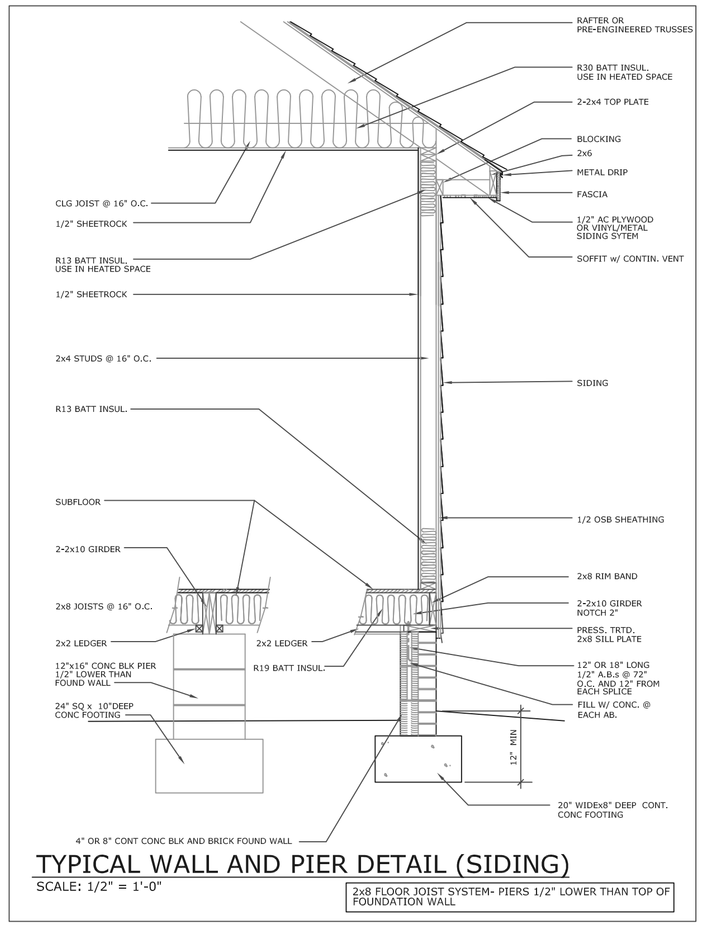

TYPICAL WALL AND PIER DETAIL (SIDING)

SCALE: 1/2" = 1'-0"

2x8 FLOOR JOIST SYSTEM- PIERS 1/2" LOWER THAN TOP OF FOUNDATION WALL

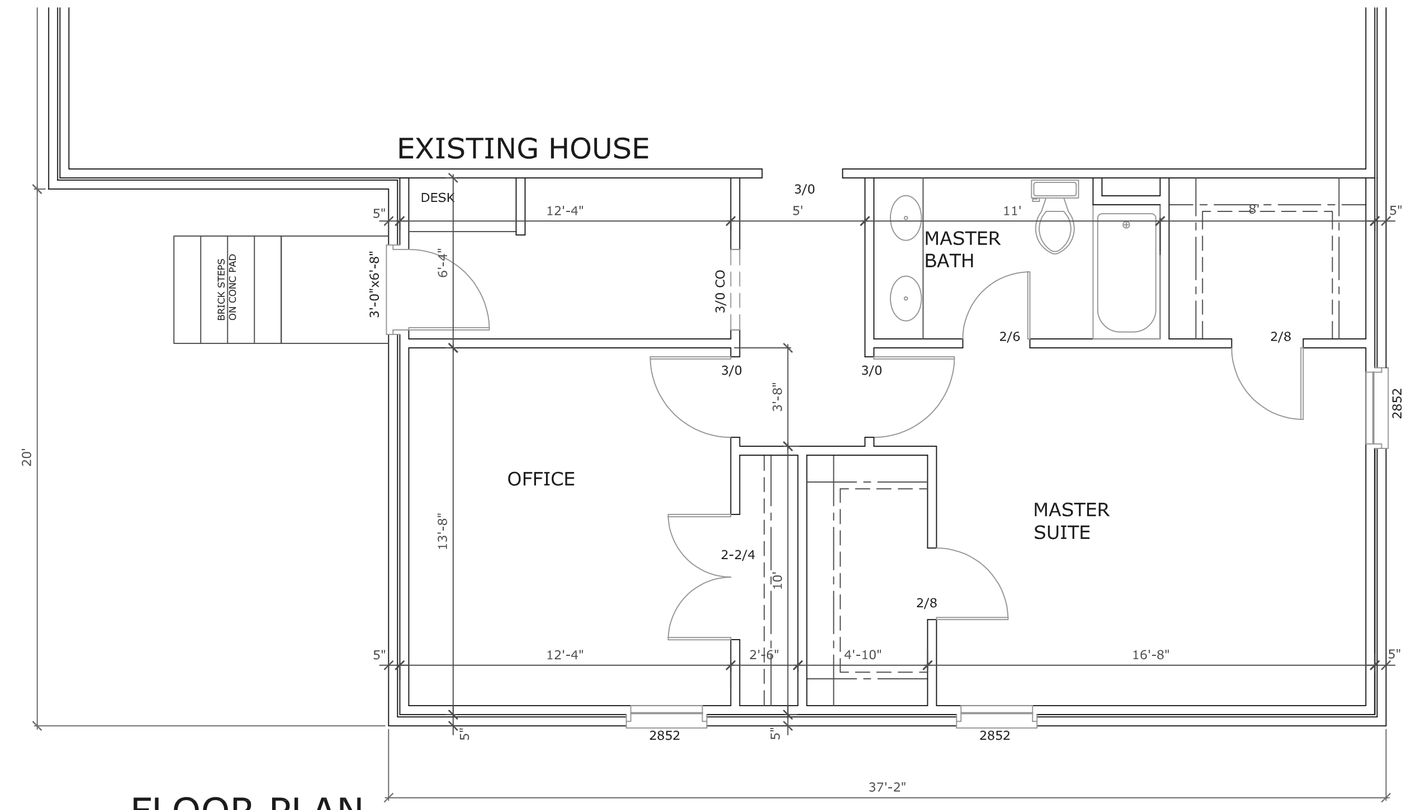

FLOOR PLAN

SCALE 1/4"=1'-0"

743sf MASTER SUITE ADD

SEE ENGINEER SPECIFICATIONS FOR ALL STRUCTURALLY REQUIRED ENGINEERING AND DETAILS

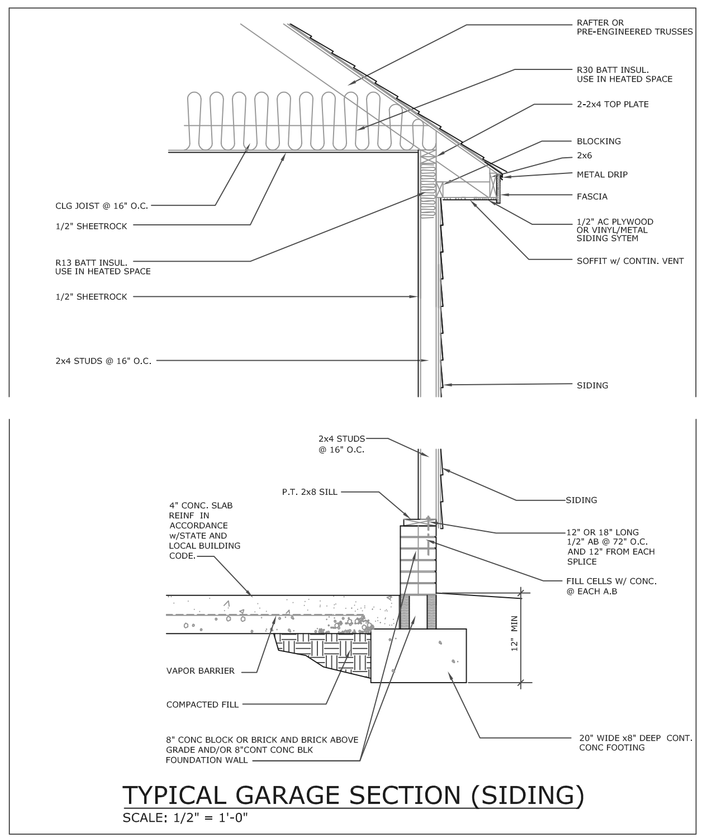

TYPICAL GARAGE SECTION (SIDING)

SCALE: 1/2" = 1'-0"

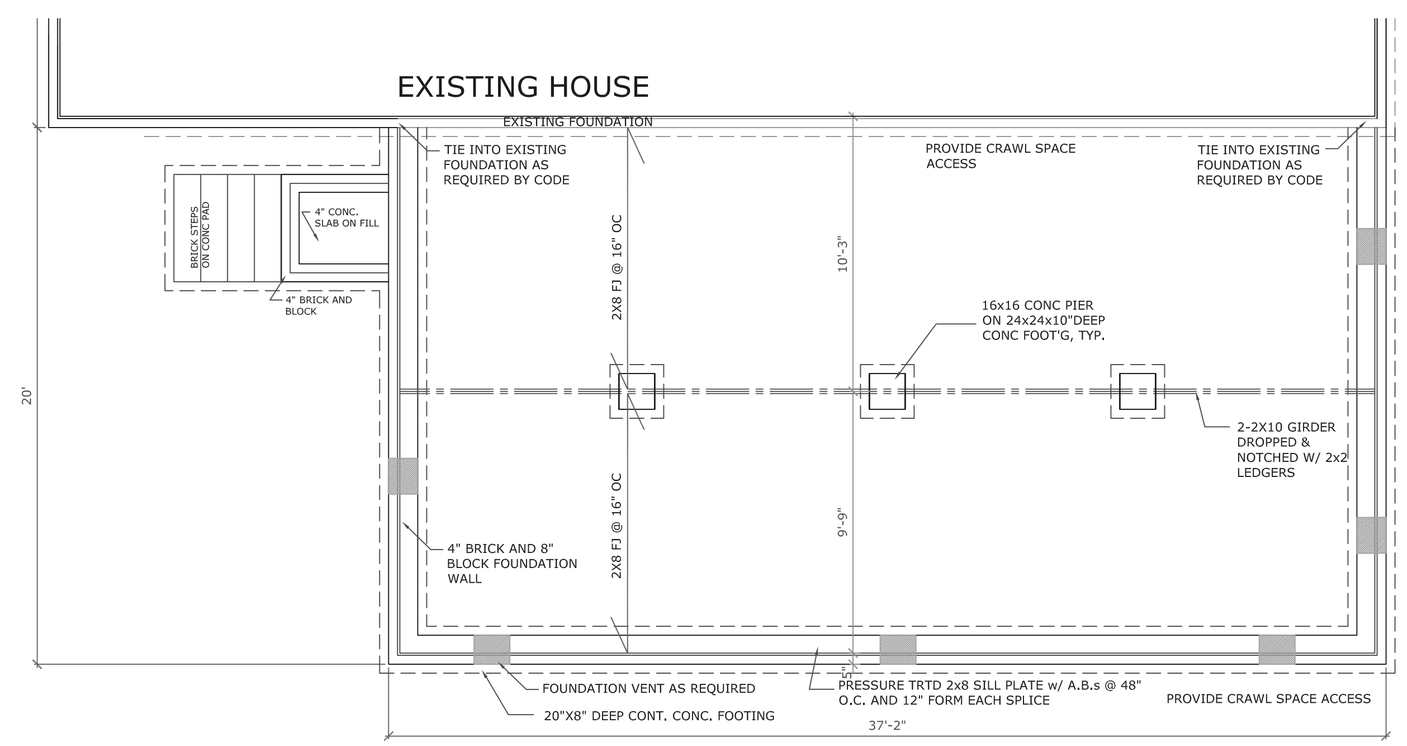

FOUNDATION PLAN

SCALE: 1/4" = 1'-0"

A Master Suite
for
Mr. and Mrs. Johnson

Whittenton BUILDERS INCORPORATED
863 Neighbors Rd. Dunn, NC 28334
Ph: (919) 427-8465
Fax: (919) 894-5916

Drawn by
David Rogers
Coats, NC
919-633-8367

JOB No:
DKR20008

SHEET No:
2