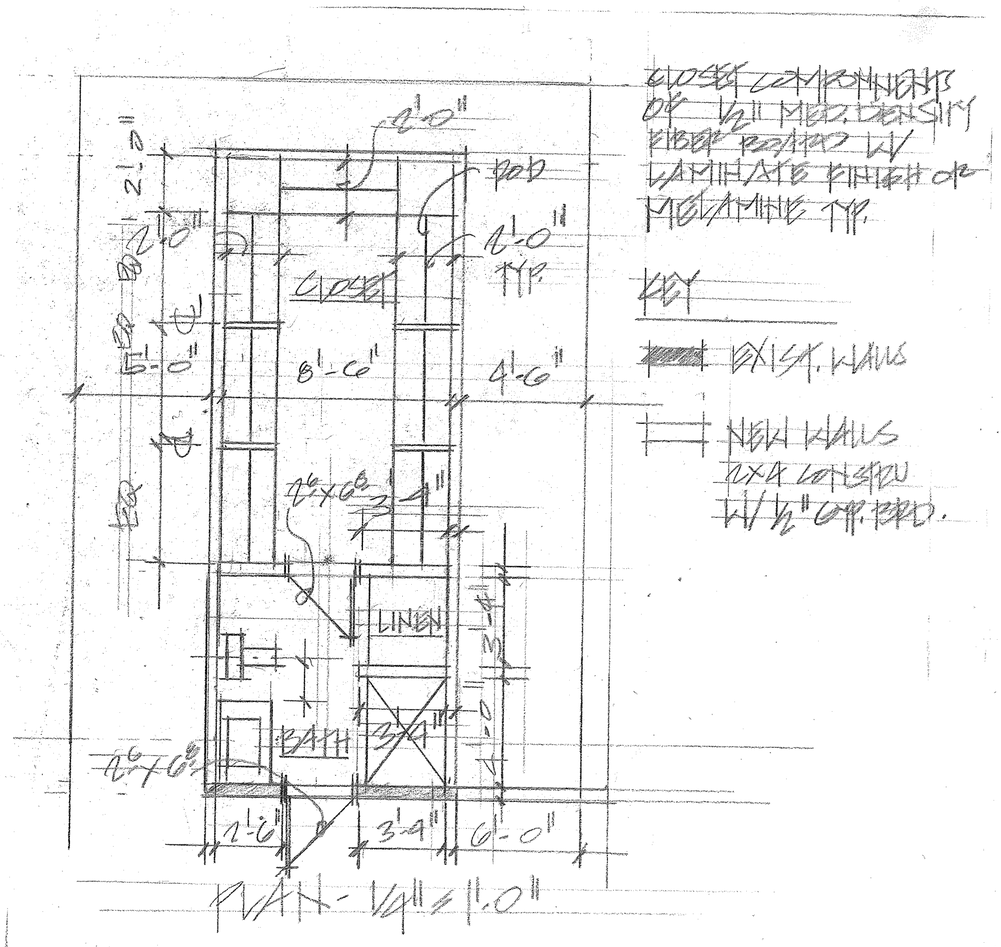

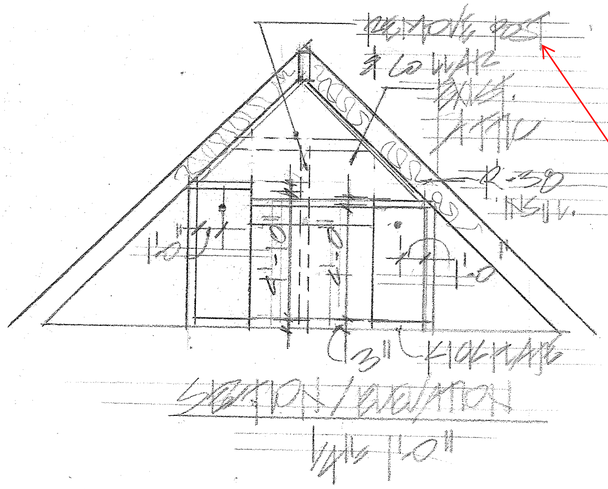

If this is a structural support post, it may not be removed without another way to support roof point load.

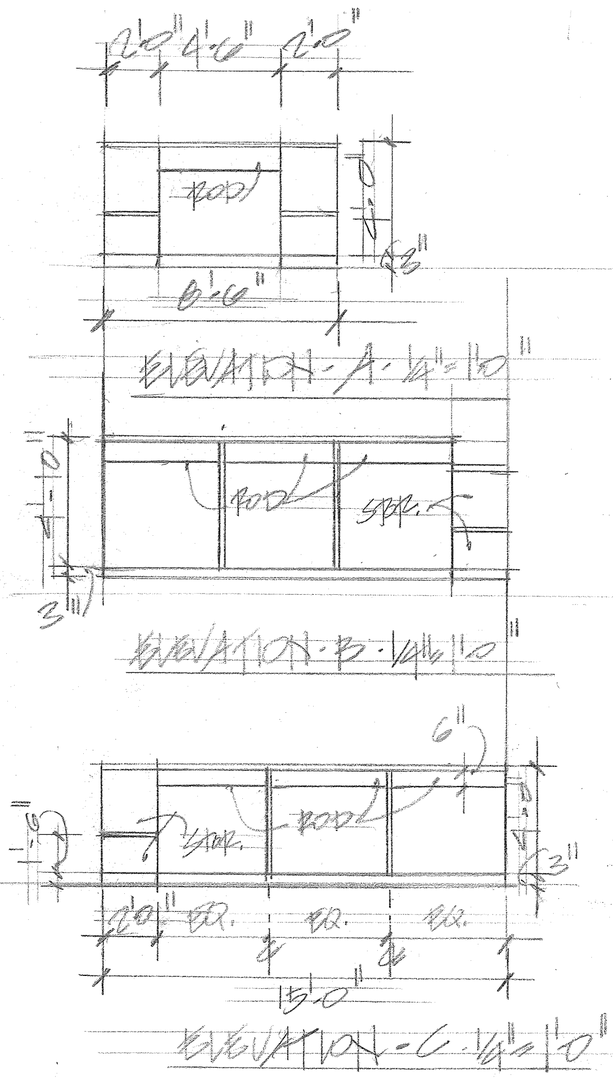

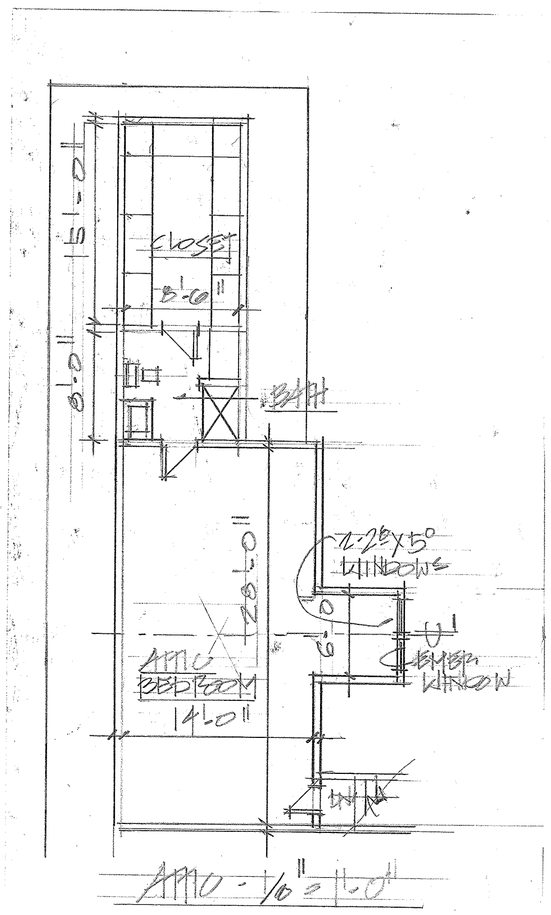

NOTICE TO CONTRACTOR
All construction must comply with current NC Building Codes and is subject to field inspection and verification.

APPROVED
Limited building only review
Permit holder responsible for full compliance with the code

08/12/2020

Harnett COUNTY NORTH CAROLINA

Approved with additional note.

CONSTRUCTION NOTES

1.Provide 5 adjustable shevles at Linen Closet.
2. Provide 3" kick plate at base of closet units (typ.)
3. Provide 3 / 4 " , 45 pound melamine furniture-grade board and finish.
4. Provide cam lock fasteners.
5. All vertical panels shall be single piece.
6. Provide access panels at unit rear for eave storage. (typ.)

50 ATKINS RD., FUQUAY VARINA, NC.

NEW ATTIC BATHROOM & CLOSET

SCALE: 1/4" = 1'-0"	APPROVED BY:	DRAWN BY: [illegible]
DATE: [illegible]		REVISED

FLOOR PLAN, ELEVATIONS, SECTION

design solutions inc. 919-534-8103

DRAWING NUMBER A-1