Sold To
Address

Delivered To

Customer Approval
Sold By
Delivery Date
PLAN NO.

Special instructions

MASTERBRAN
CABINETS, INC.

NOTICE TO CONTRACTOR
All construction must comply with current NC Building Codes and is subject to field inspection and verification.
APPROVED
Limited building only review
Permit holder responsible for full compliance with the code
09/08/2020
Harnett COUNTY NORTH CAROLINA

Approved with notes shown.

BOX:
DR. STYLE:
FINISH:

QTY	CABINET	PRI

List		
Other		
Net		
Sales Tax		
Total		

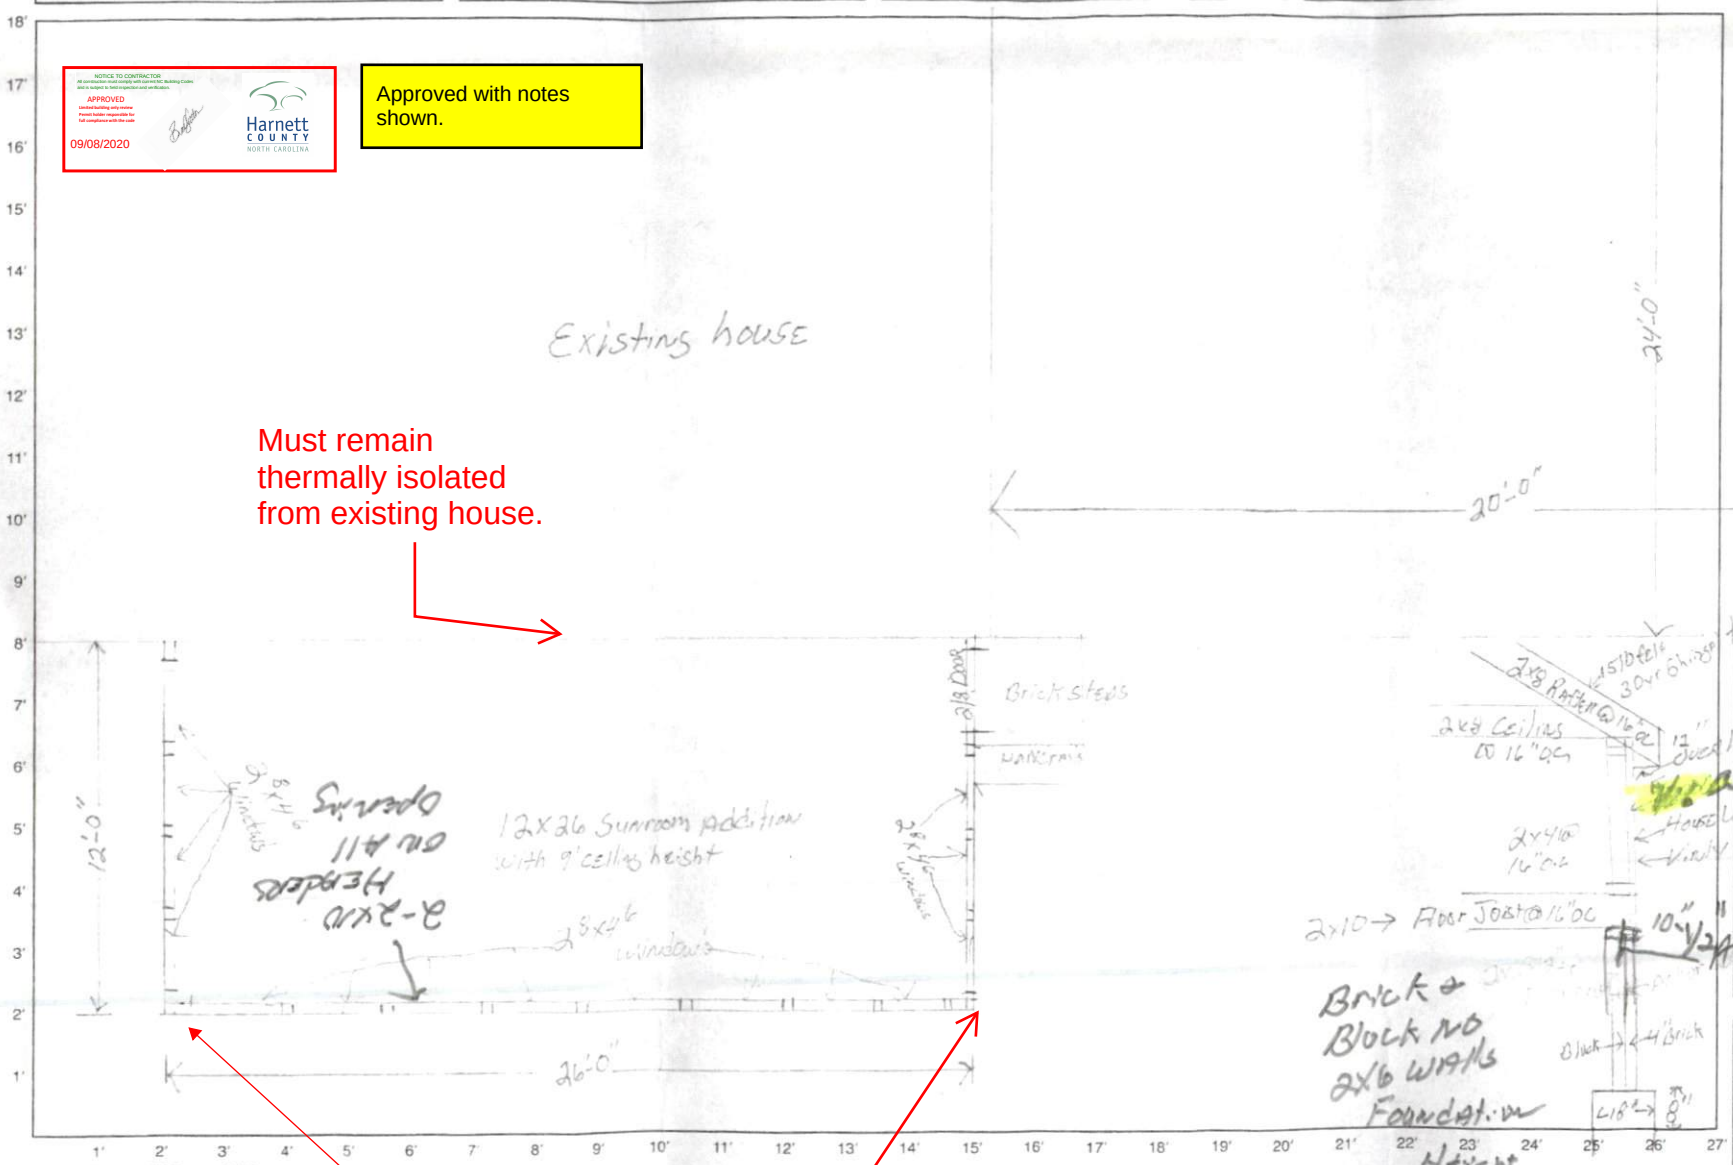

Provide code compliant method of wall bracing at corners