Area Tabulations

Master Bedroom Addition	524 SQ. FT.
Dining Room Addition	168 SQ. FT.
Total Addition Area	692 SQ. FT.

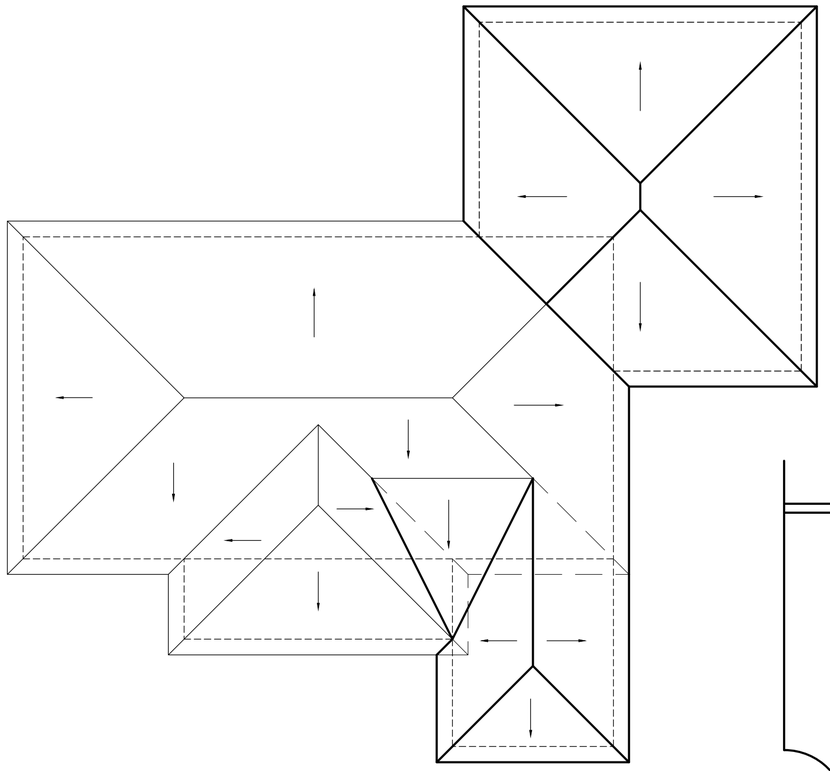

201 Roof Plan

Scale 1/8" = 1'-0"

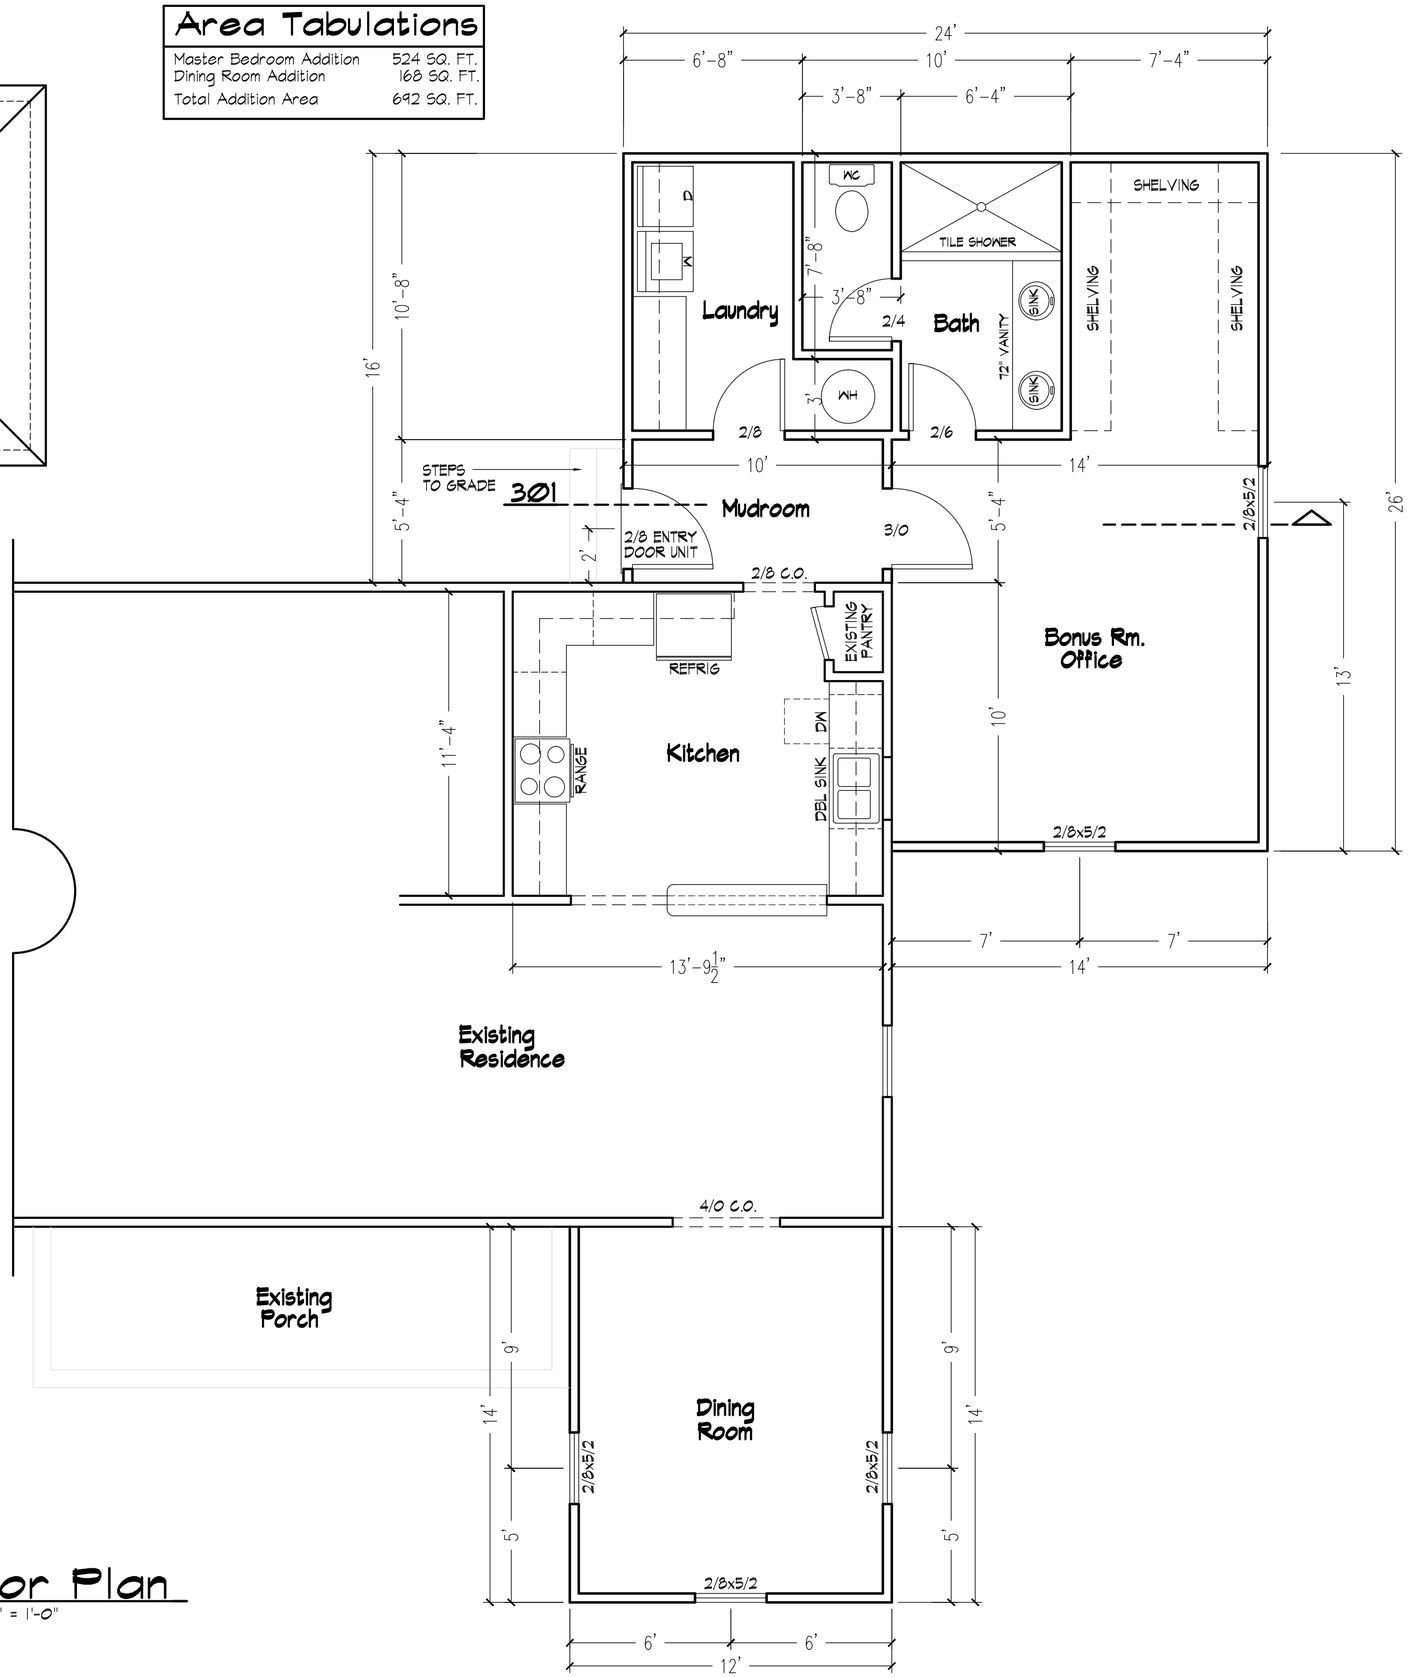

202 Floor Plan

Scale 1/4" = 1'-0"

John E Carroll
Residential Design
844 montclair road, fayetteville, nc 28314
johnecarroll.design@gmail.com
910.850.9408

An Addition to the
Ellis Residence
823 Byrd's Pond Road, Erwin NC 28339
Sheet Title
Floor Plan/Roof Plan

Revisions

Scale:
AS SHOWN
Date:
September 2020

Sheet No.
2