NOTICE TO CONTRACTOR
All construction must comply with current NC Building Codes and is subject to field inspection and verification.

APPROVED
Limited building only review
Permit holder responsible for full compliance with the code

10/05/2020

Harnett COUNTY NORTH CAROLINA

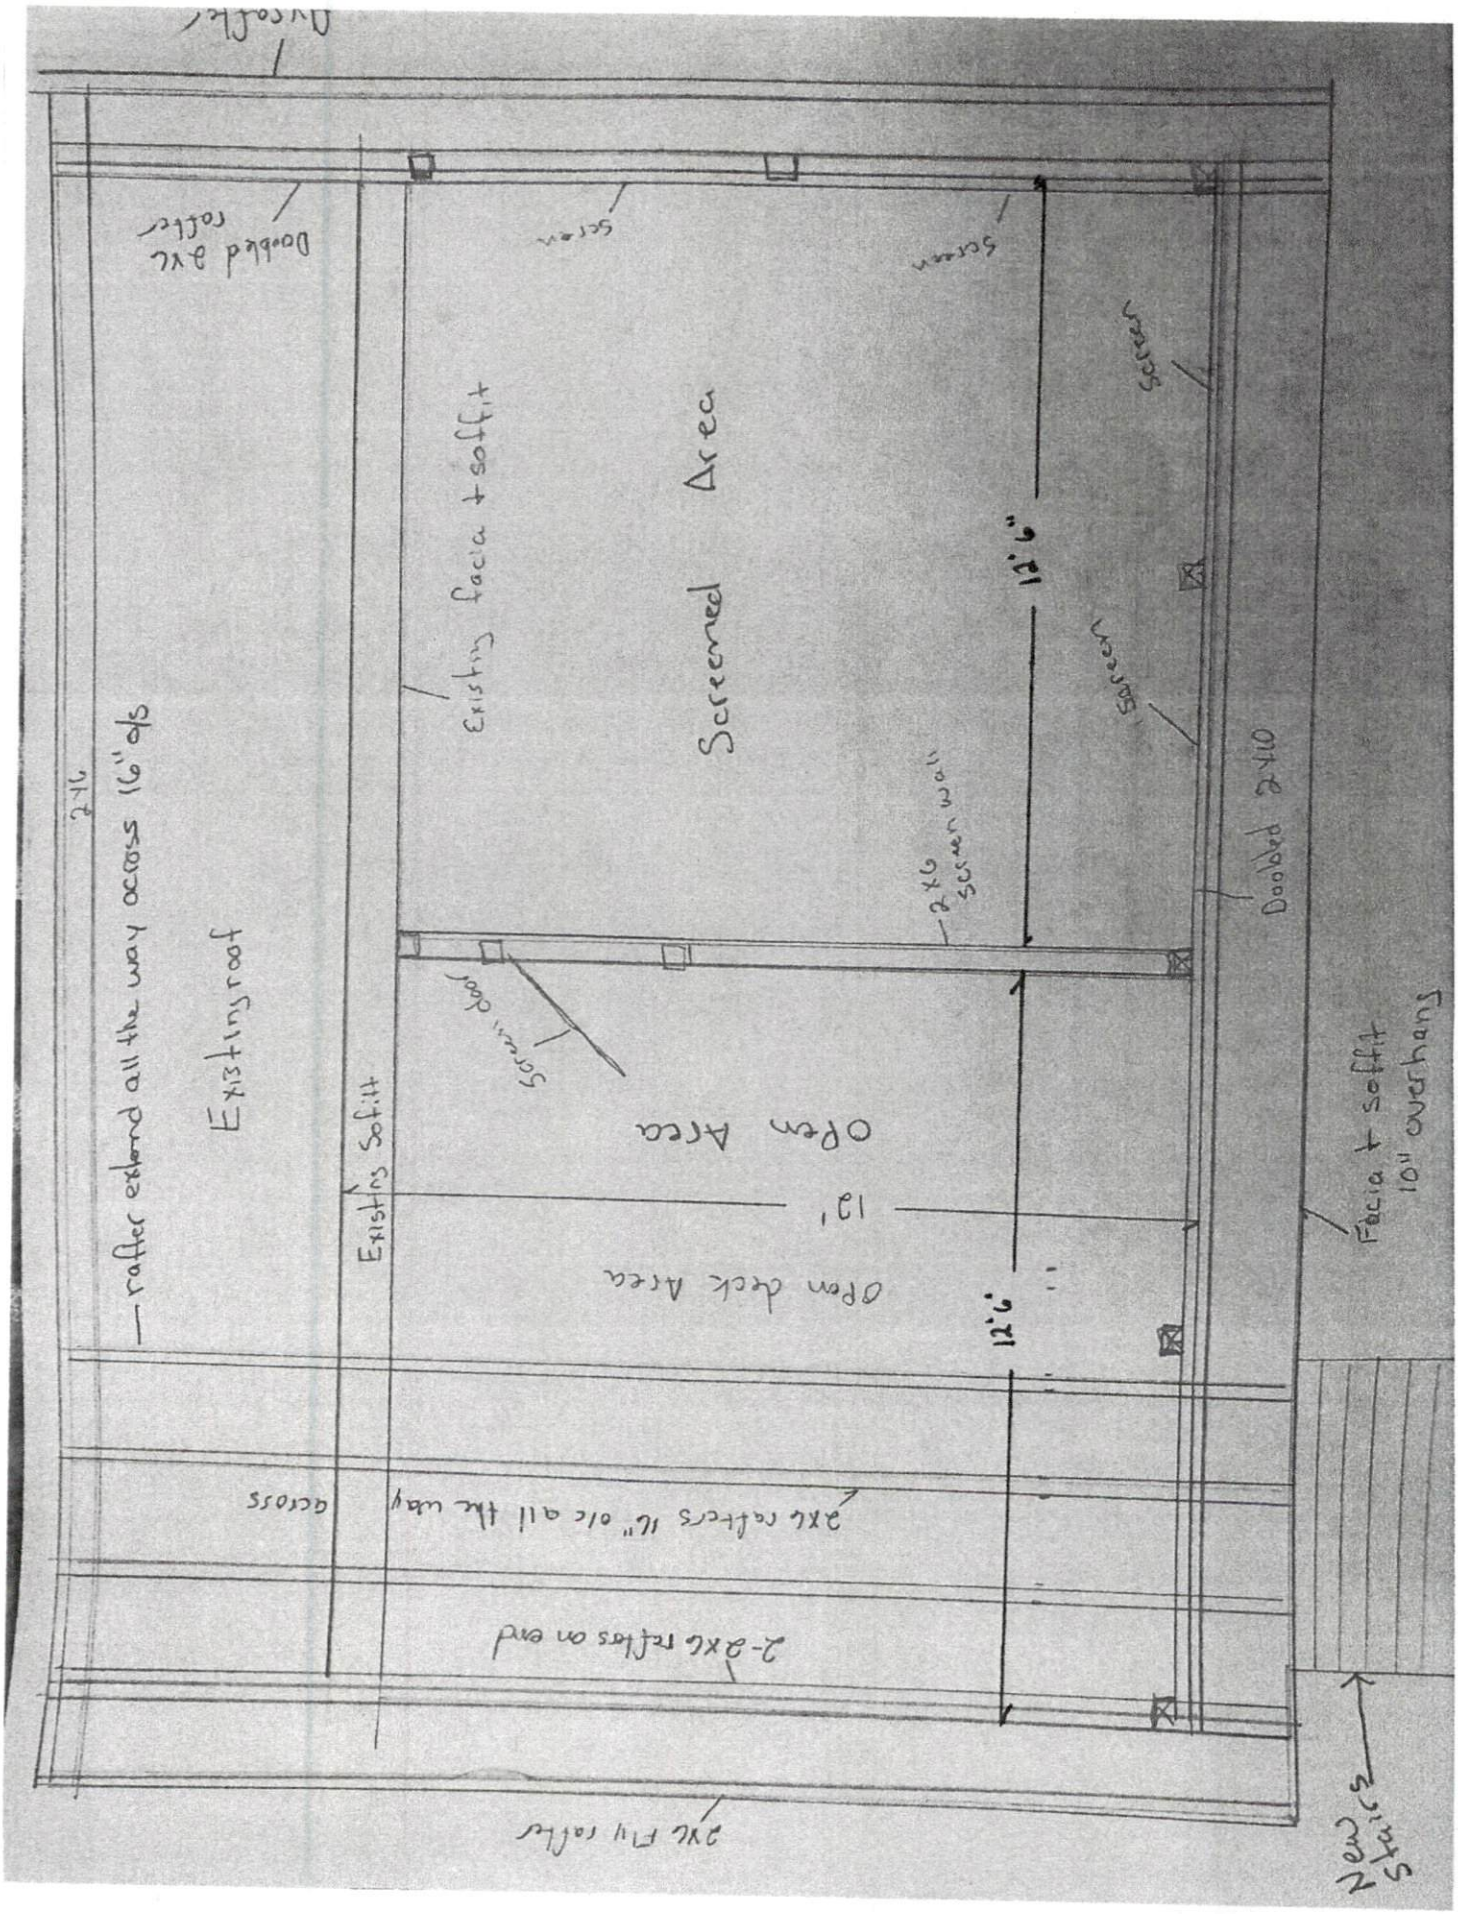

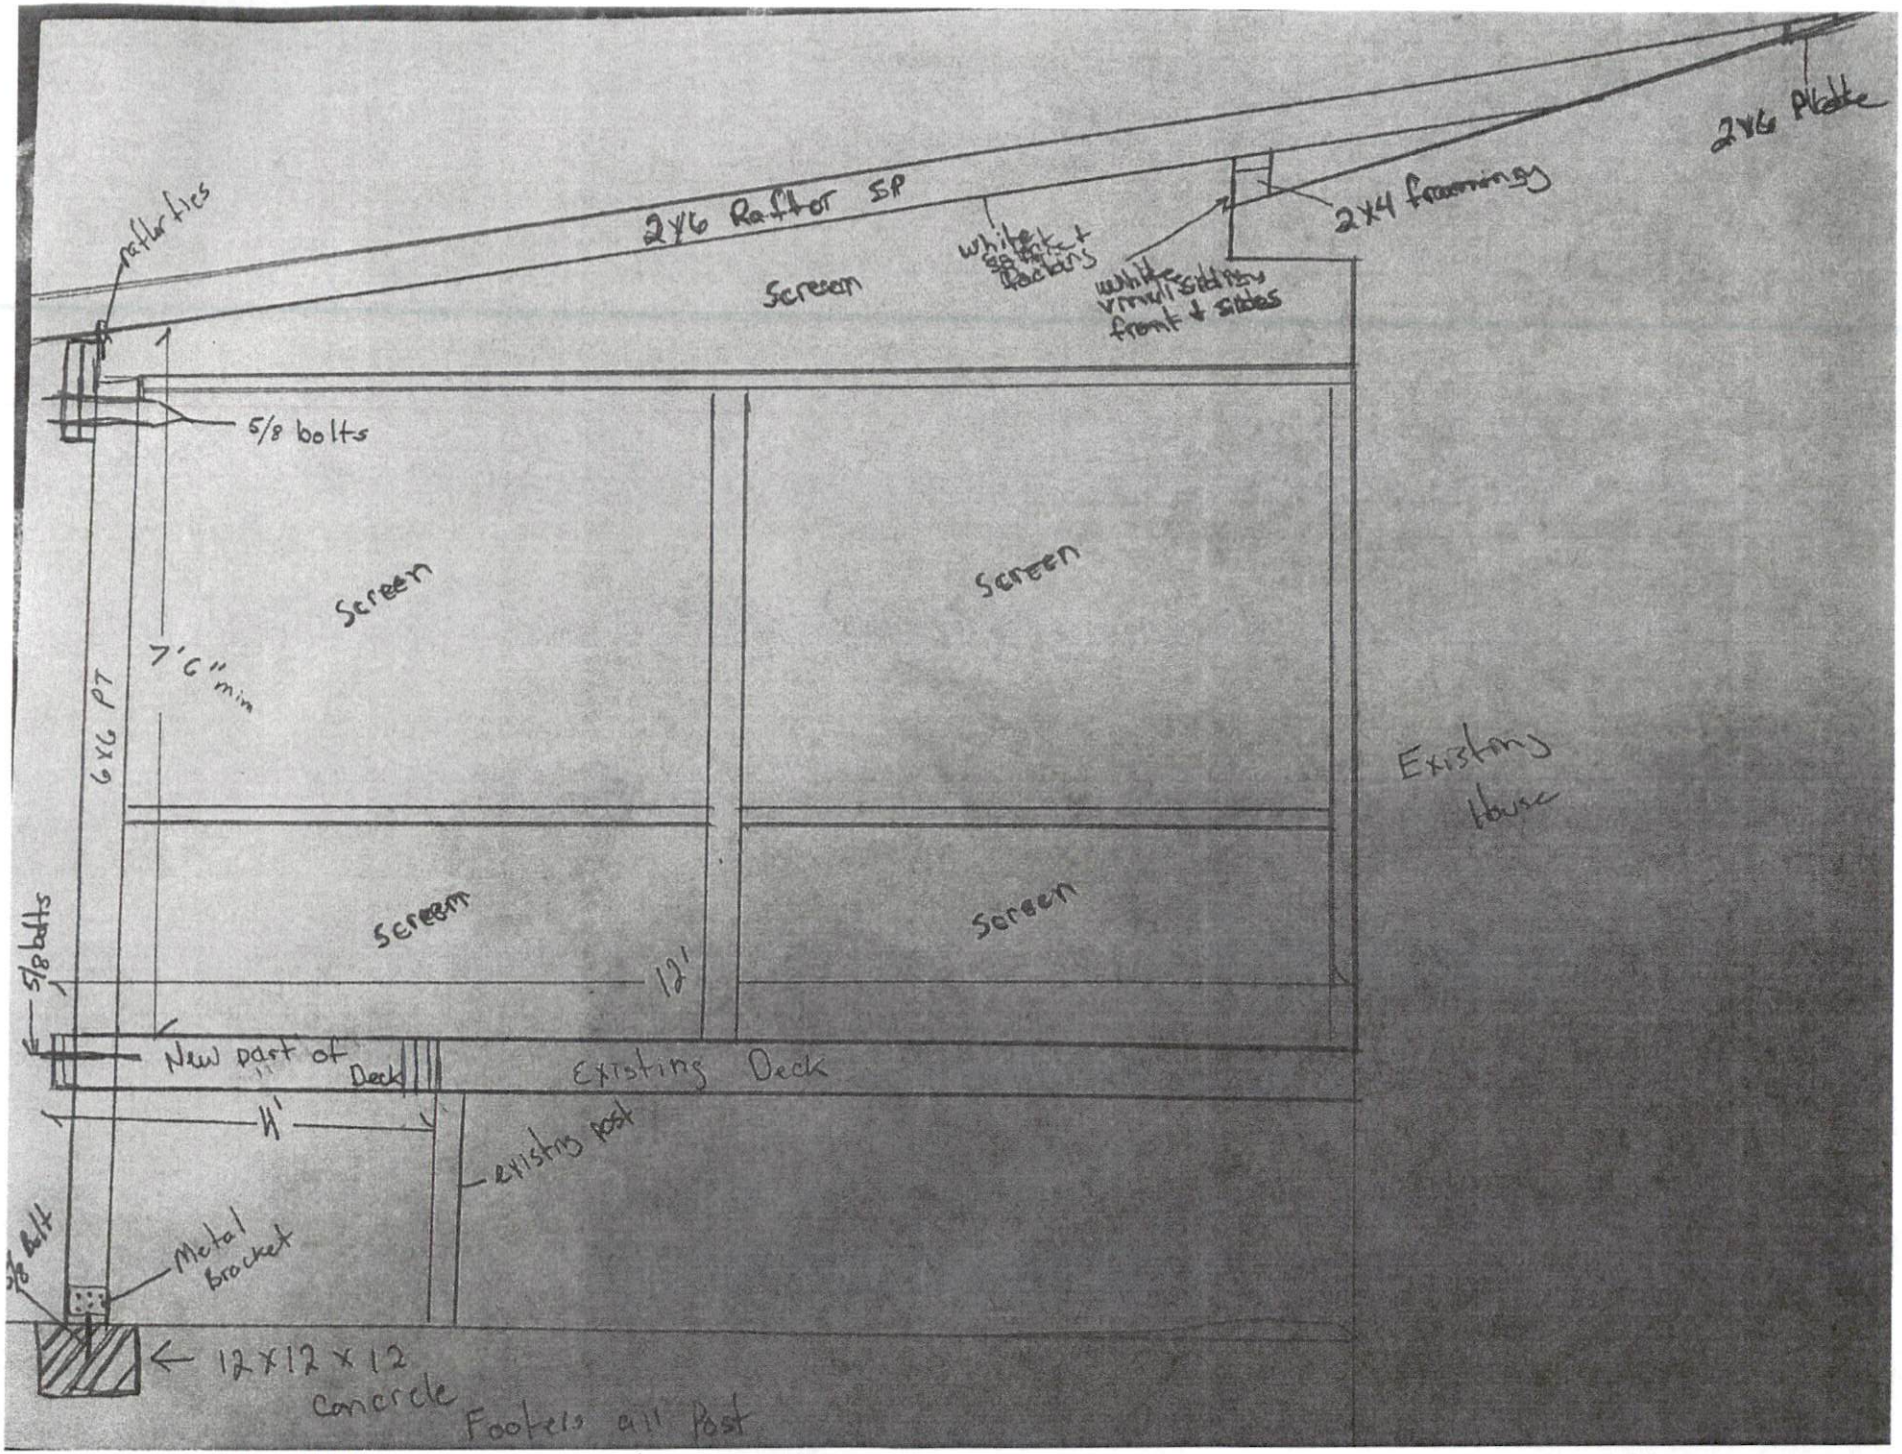
2x6 Plate
2x6 Rafter SP
rafter ties
2x4 framing
white soffit + fascias
white vinyl siding front + sides
Screen
5/8 bolts
Screen
Screen
7'6" min
6x6 PT
Existing House
Screen
Screen
5/8 bolts
12'
New part of Deck
Existing Deck
4'
existing post
Metal bracket
5/8 bolt
12x12x12 concrete
Footer all Post