Floor Plan for: 12 Overby Ct
Fuquay Varina, NC 27526

NOTICE TO CONTRACTOR
All construction must comply with current NC Building Codes and is subject to field inspection and verifications.
APPROVED
Inspector's Signature
Permit holder responsible for full compliance with the code
11/02/2020
Harnett COUNTY NORTH CAROLINA

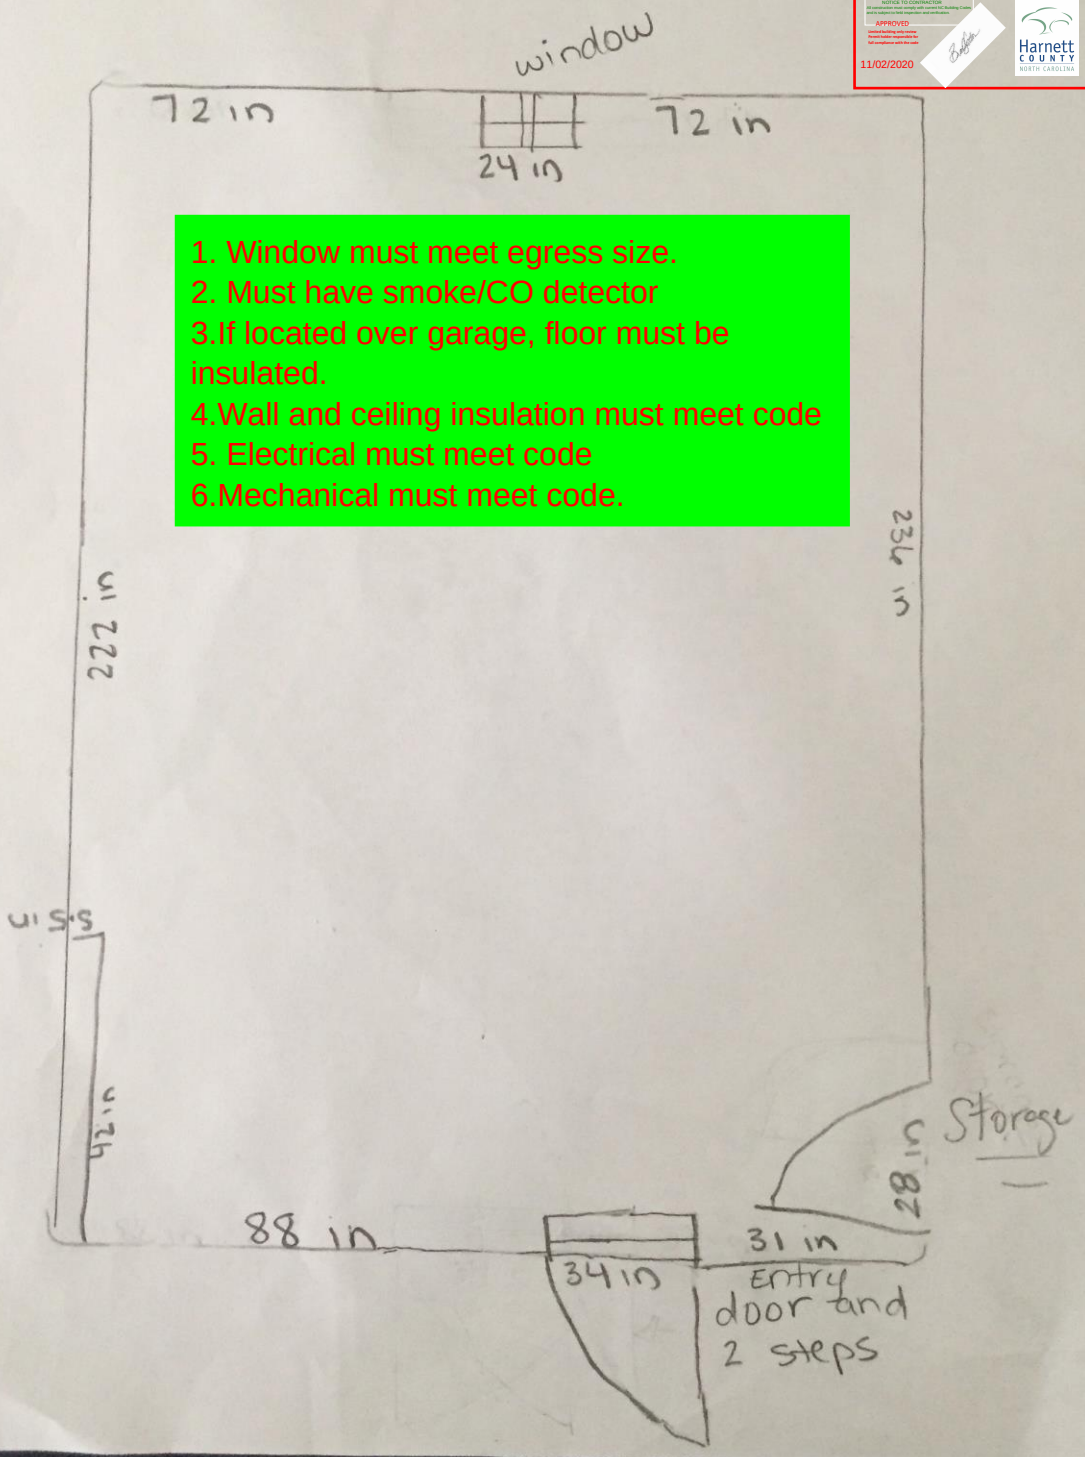

1. Window must meet egress size.
2. Must have smoke/CO detector
3.If located over garage, floor must be insulated.
4.Wall and ceiling insulation must meet code
5. Electrical must meet code
6.Mechanical must meet code.