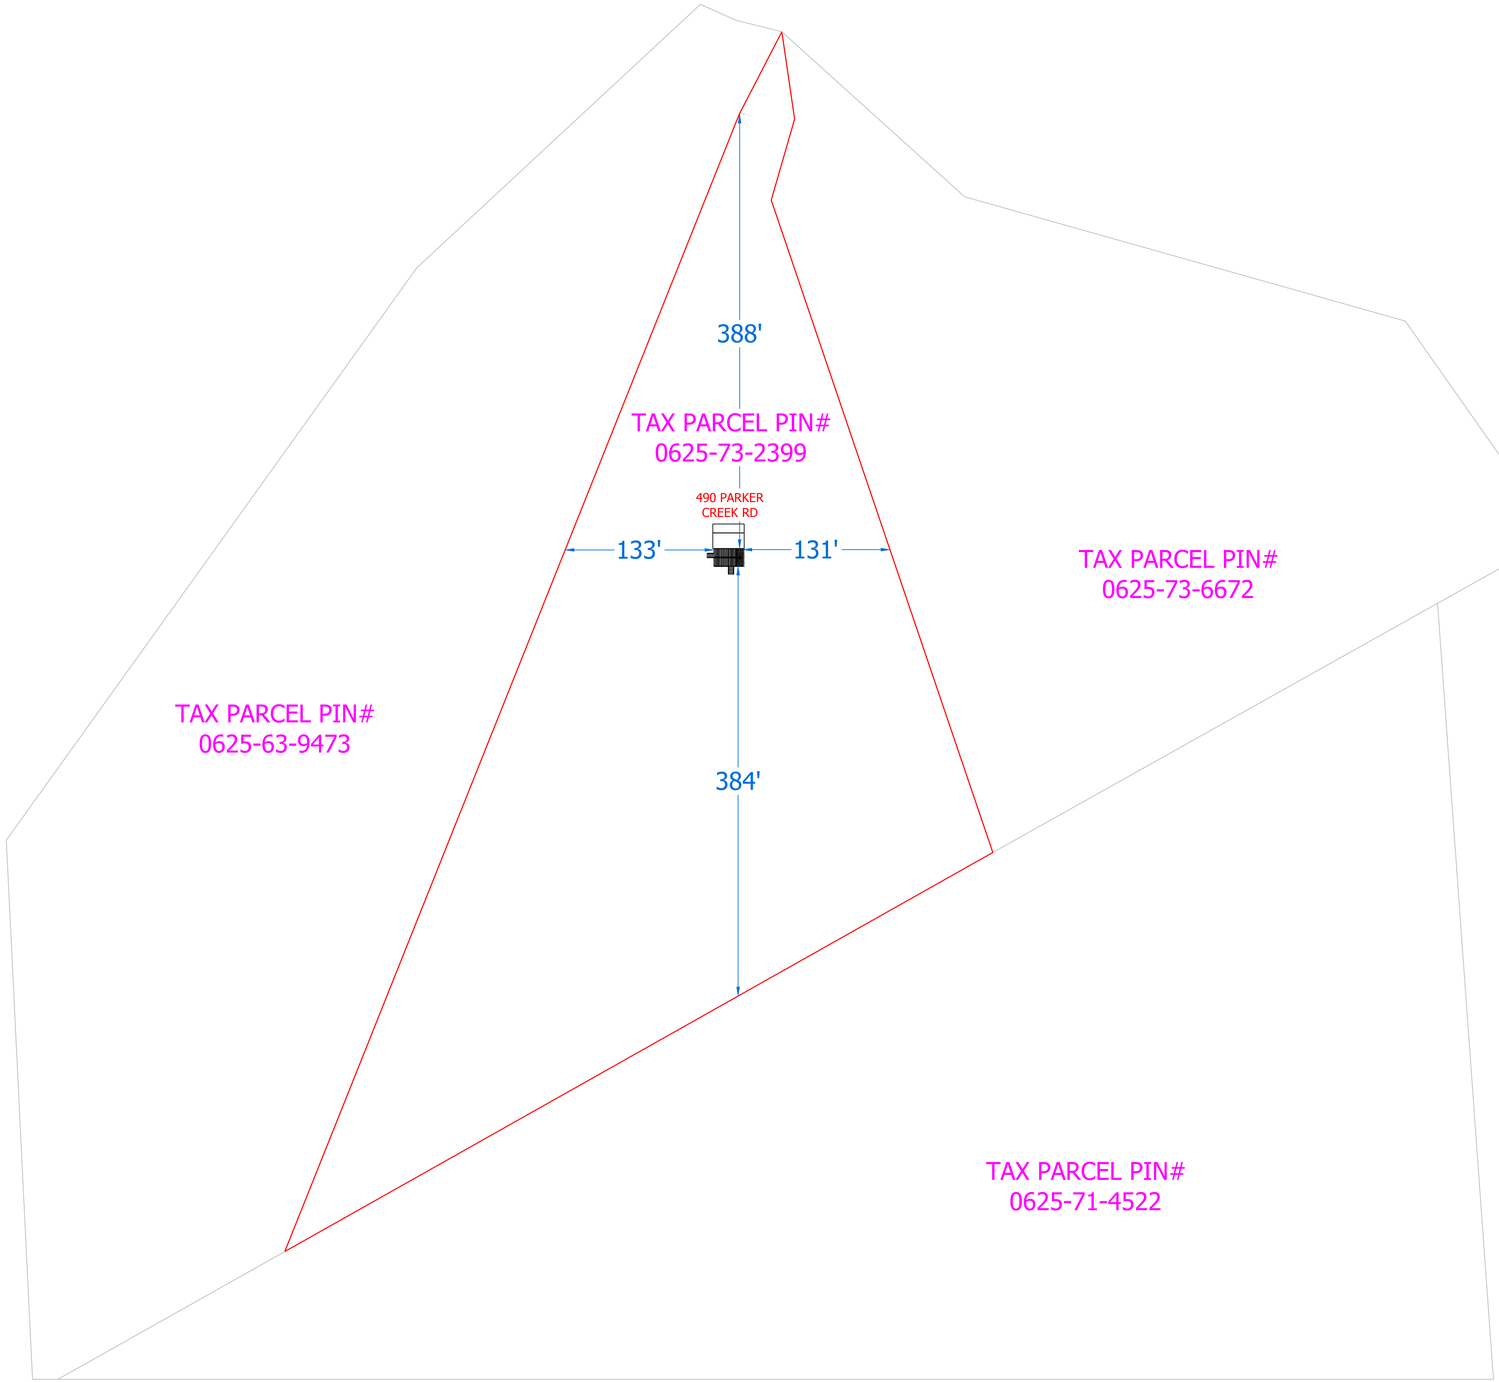

A
W.02
SITE PLAN LAYOUT
Scale: 1/64" = 1' - 0"

NCHomeRemodeling.com
A DIVISION OF NCWATERHEATERS.COM, LLC
1204 UNITED DRIVE • RALEIGH, NC 27603 • PHONE 919.868.3585
WWW.NCWATERHEATERS.COM

PROJECT NAME
OUTDOOR DECK W/
SCREENED ENCLOSURE

PROJECT LOCATION
490 PARKER CREEK RD
HOLLY SPRINGS, NC

PROJECT OWNER
GERI DOROSZ

SHEET TITLE
SITE PLAN,
PROXIMITY TO
PROPERTY LINES

	DATE	ISSUES & REVISIONS
	11-10-20	SITE PLAN

THESE DRAWINGS ARE USED FOR CONSTRUCTION BIDDING ONLY. DRAWINGS REPRESENT A DESIGN CONCEPT AND SHALL NOT BE USED FOR CONSTRUCTION.

THESE DRAWINGS ARE THE SOLE INTELLECTUAL PROPERTY OF NCWATERHEATERS.COM, LLC AND IS INTENDED ONLY FOR THE RECIPIENT NAMED ABOVE. THIS PLAN MAY NOT BE REPRODUCED OR TRANSMITTED WITHOUT THE EXPRESSED CONSENT OF NCWATERHEATERS.COM, LLC.

DATE: 11/17/2020
JOB #: 4538564
SCALE: AS NOTED
DRAWN BY: BB
DESIGNER: BB
APPROVED: DN

W.02