NOTICE TO CONTRACTOR
(Owner or Contractor to comply with current NC Building Codes and to schedule field inspections with the inspector.)

APPROVED
Limited building only review
Permit holder responsible for
full compliance with the code

02/05/2021

Harnett COUNTY NORTH CAROLINA

DECK CONSTRUCTION IS COMPLETE - PLANS TO SHOW BUILDING DETAIL

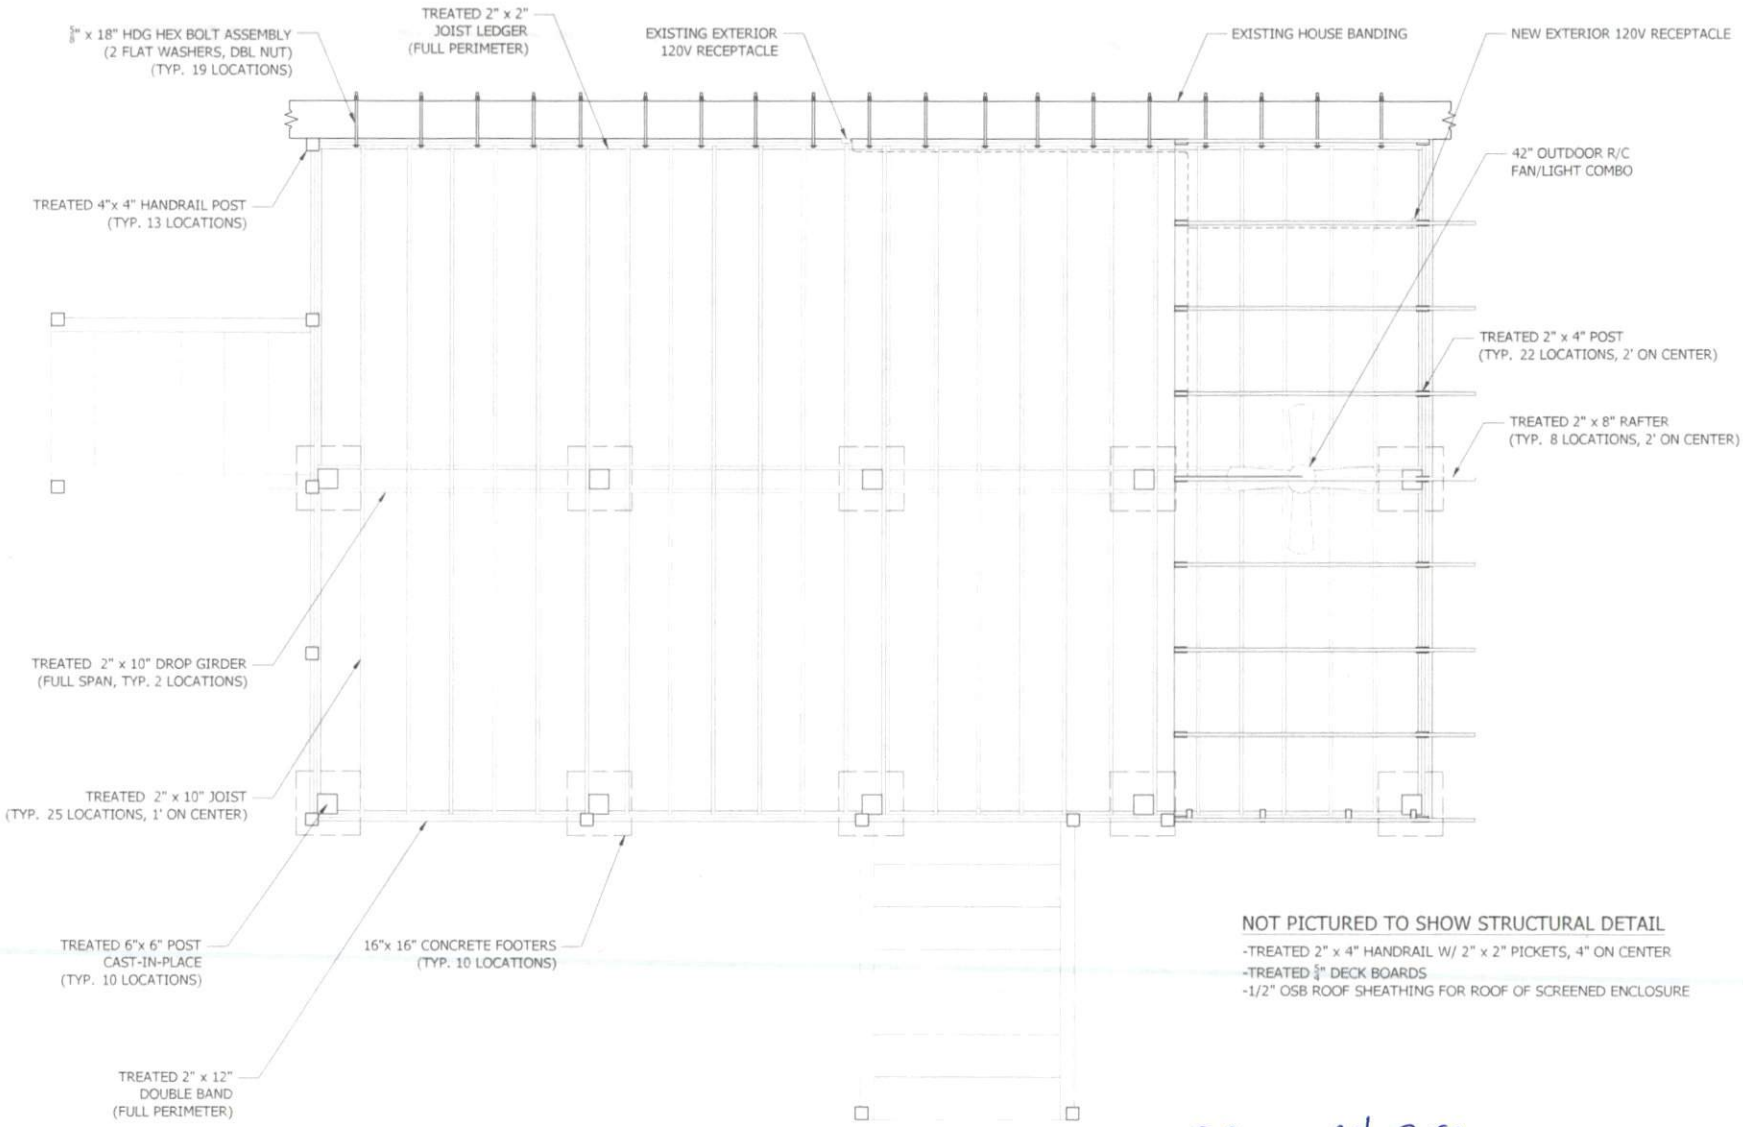

NOT PICTURED TO SHOW STRUCTURAL DETAIL

-TREATED 2" x 4" HANDRAIL W/ 2" x 2" PICKETS, 4" ON CENTER
-TREATED 5/4" DECK BOARDS
-1/2" OSB ROOF SHEATHING FOR ROOF OF SCREENED ENCLOSURE

Screened area
is 6x16 on right of
deck.

NCHomeRemodeling.com
A DIVISION OF NCWATERHEATERS.COM, LLC
1204 UNITED DRIVE • RALEIGH, NC 27603 • PHONE 919.868.3585
WWW.NCWATERHEATERS.COM

PROJECT NAME
OUTDOOR DECK W/
SCREENED ENCLOSURE

PROJECT LOCATION
490 PARKER CREEK RD
HOLLY SPRINGS, NC

PROJECT OWNER
GERI DOROSZ

SHEET TITLE
FRAMING,
STR. CONNECTION,
& FOOTER LOCATIONS

	DATE	ISSUE & REVISIONS
	2-12-21	STRUCTURAL DETAIL

THESE DRAWINGS ARE LISTED FOR CONSTRUCTION REVIEW ONLY. DO NOT BEGIN CONSTRUCTION UNTIL THESE DRAWINGS ARE STAMPED "APPROVED FOR CONSTRUCTION".

THESE DRAWINGS ARE THE SOLE PROPERTY OF NCWATERHEATERS.COM, LLC AND IS PROVIDED ONLY FOR THE INTENDED NAMED PROJECT. THIS PLAN AND NOTE MAY NOT BE REPRODUCED OR TRANSMITTED WITHOUT THE EXPRESSED CONSENT OF NCWATERHEATERS.COM, LLC.

DATE: 2/12/2021
JOB #: 43 08364
SCALE: AS NOTED
DRAWN BY: BB
DESIGNER: BB
APPROVED: ON

W.01