Soil Investigation and Septic System Design
Lot 1 Classic Cove Subdivision
17 March 2021

Figure 1. Septic System Layout

Scale 1 in = 50 ft

Distances are paced and approximate

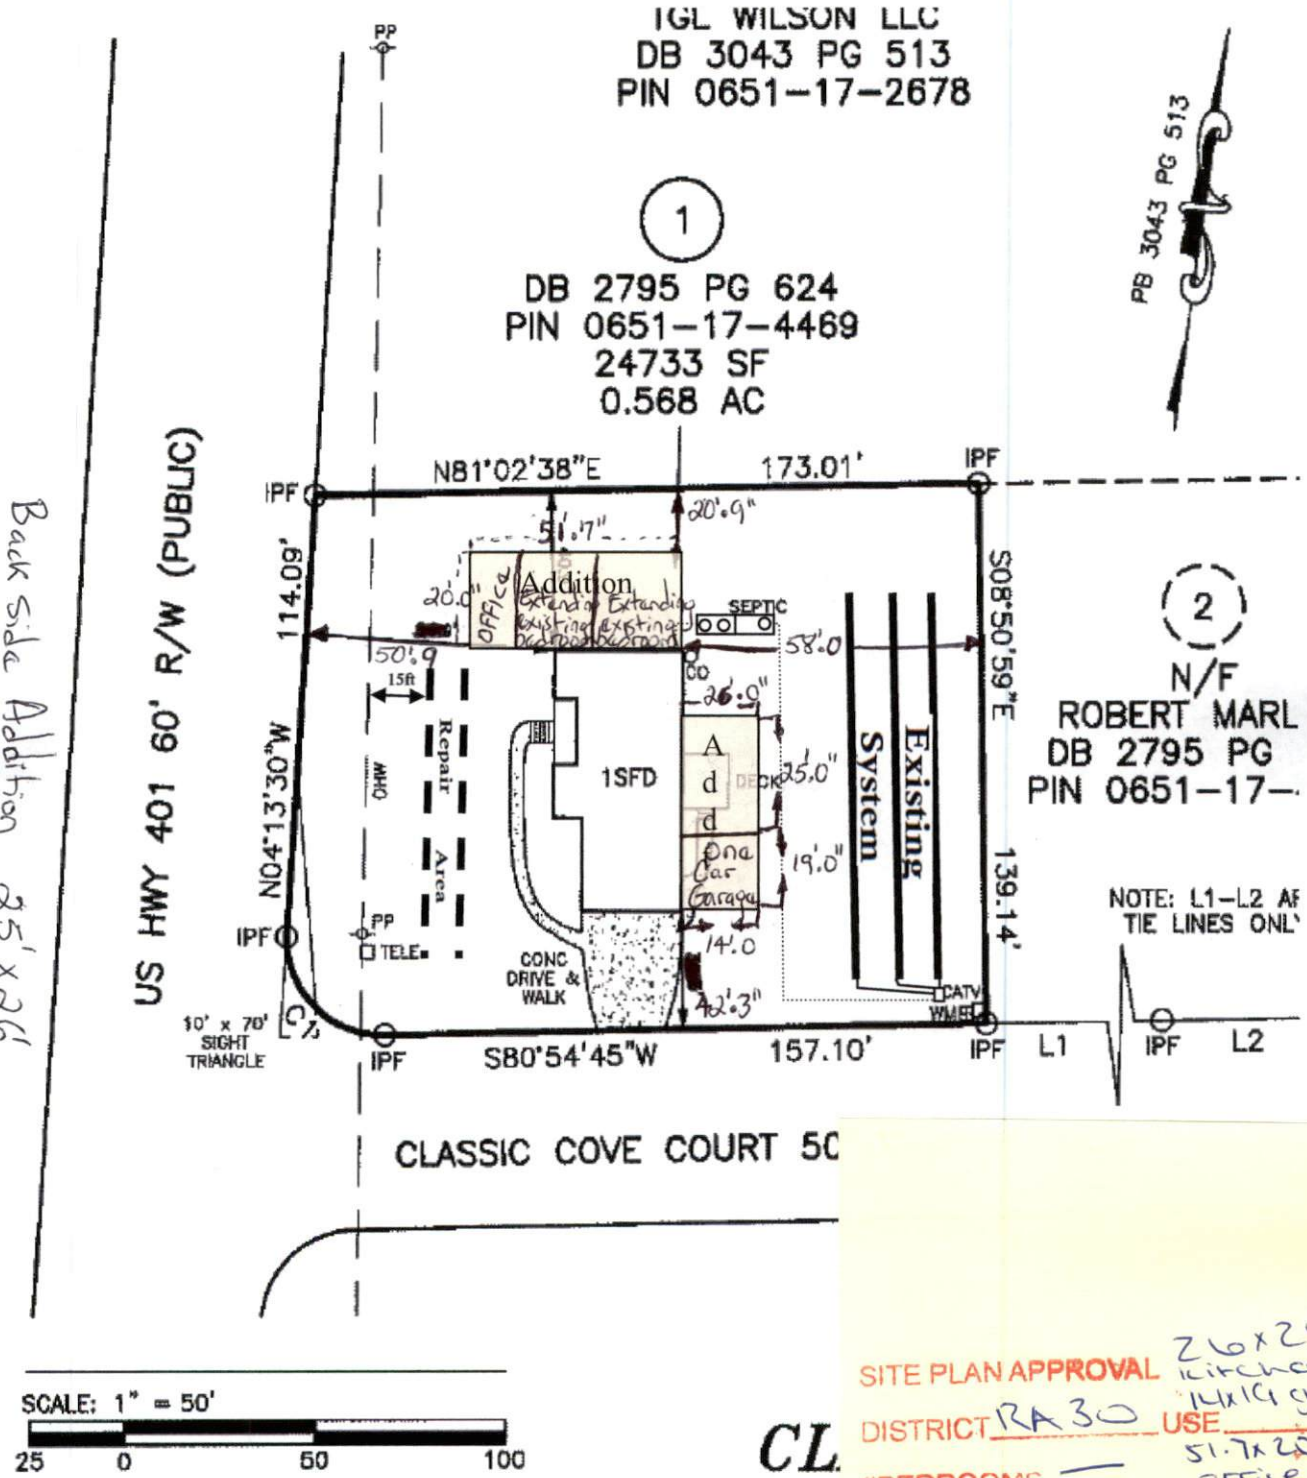

SITE PLAN APPROVAL 26x25 kitchen
DISTRICT RA 30 USE 14x19 garage
#BEDROOMS — 51.7x20 office, bed ext.
3-29-21 K.A.G.
ZONING ADMINISTRATOR