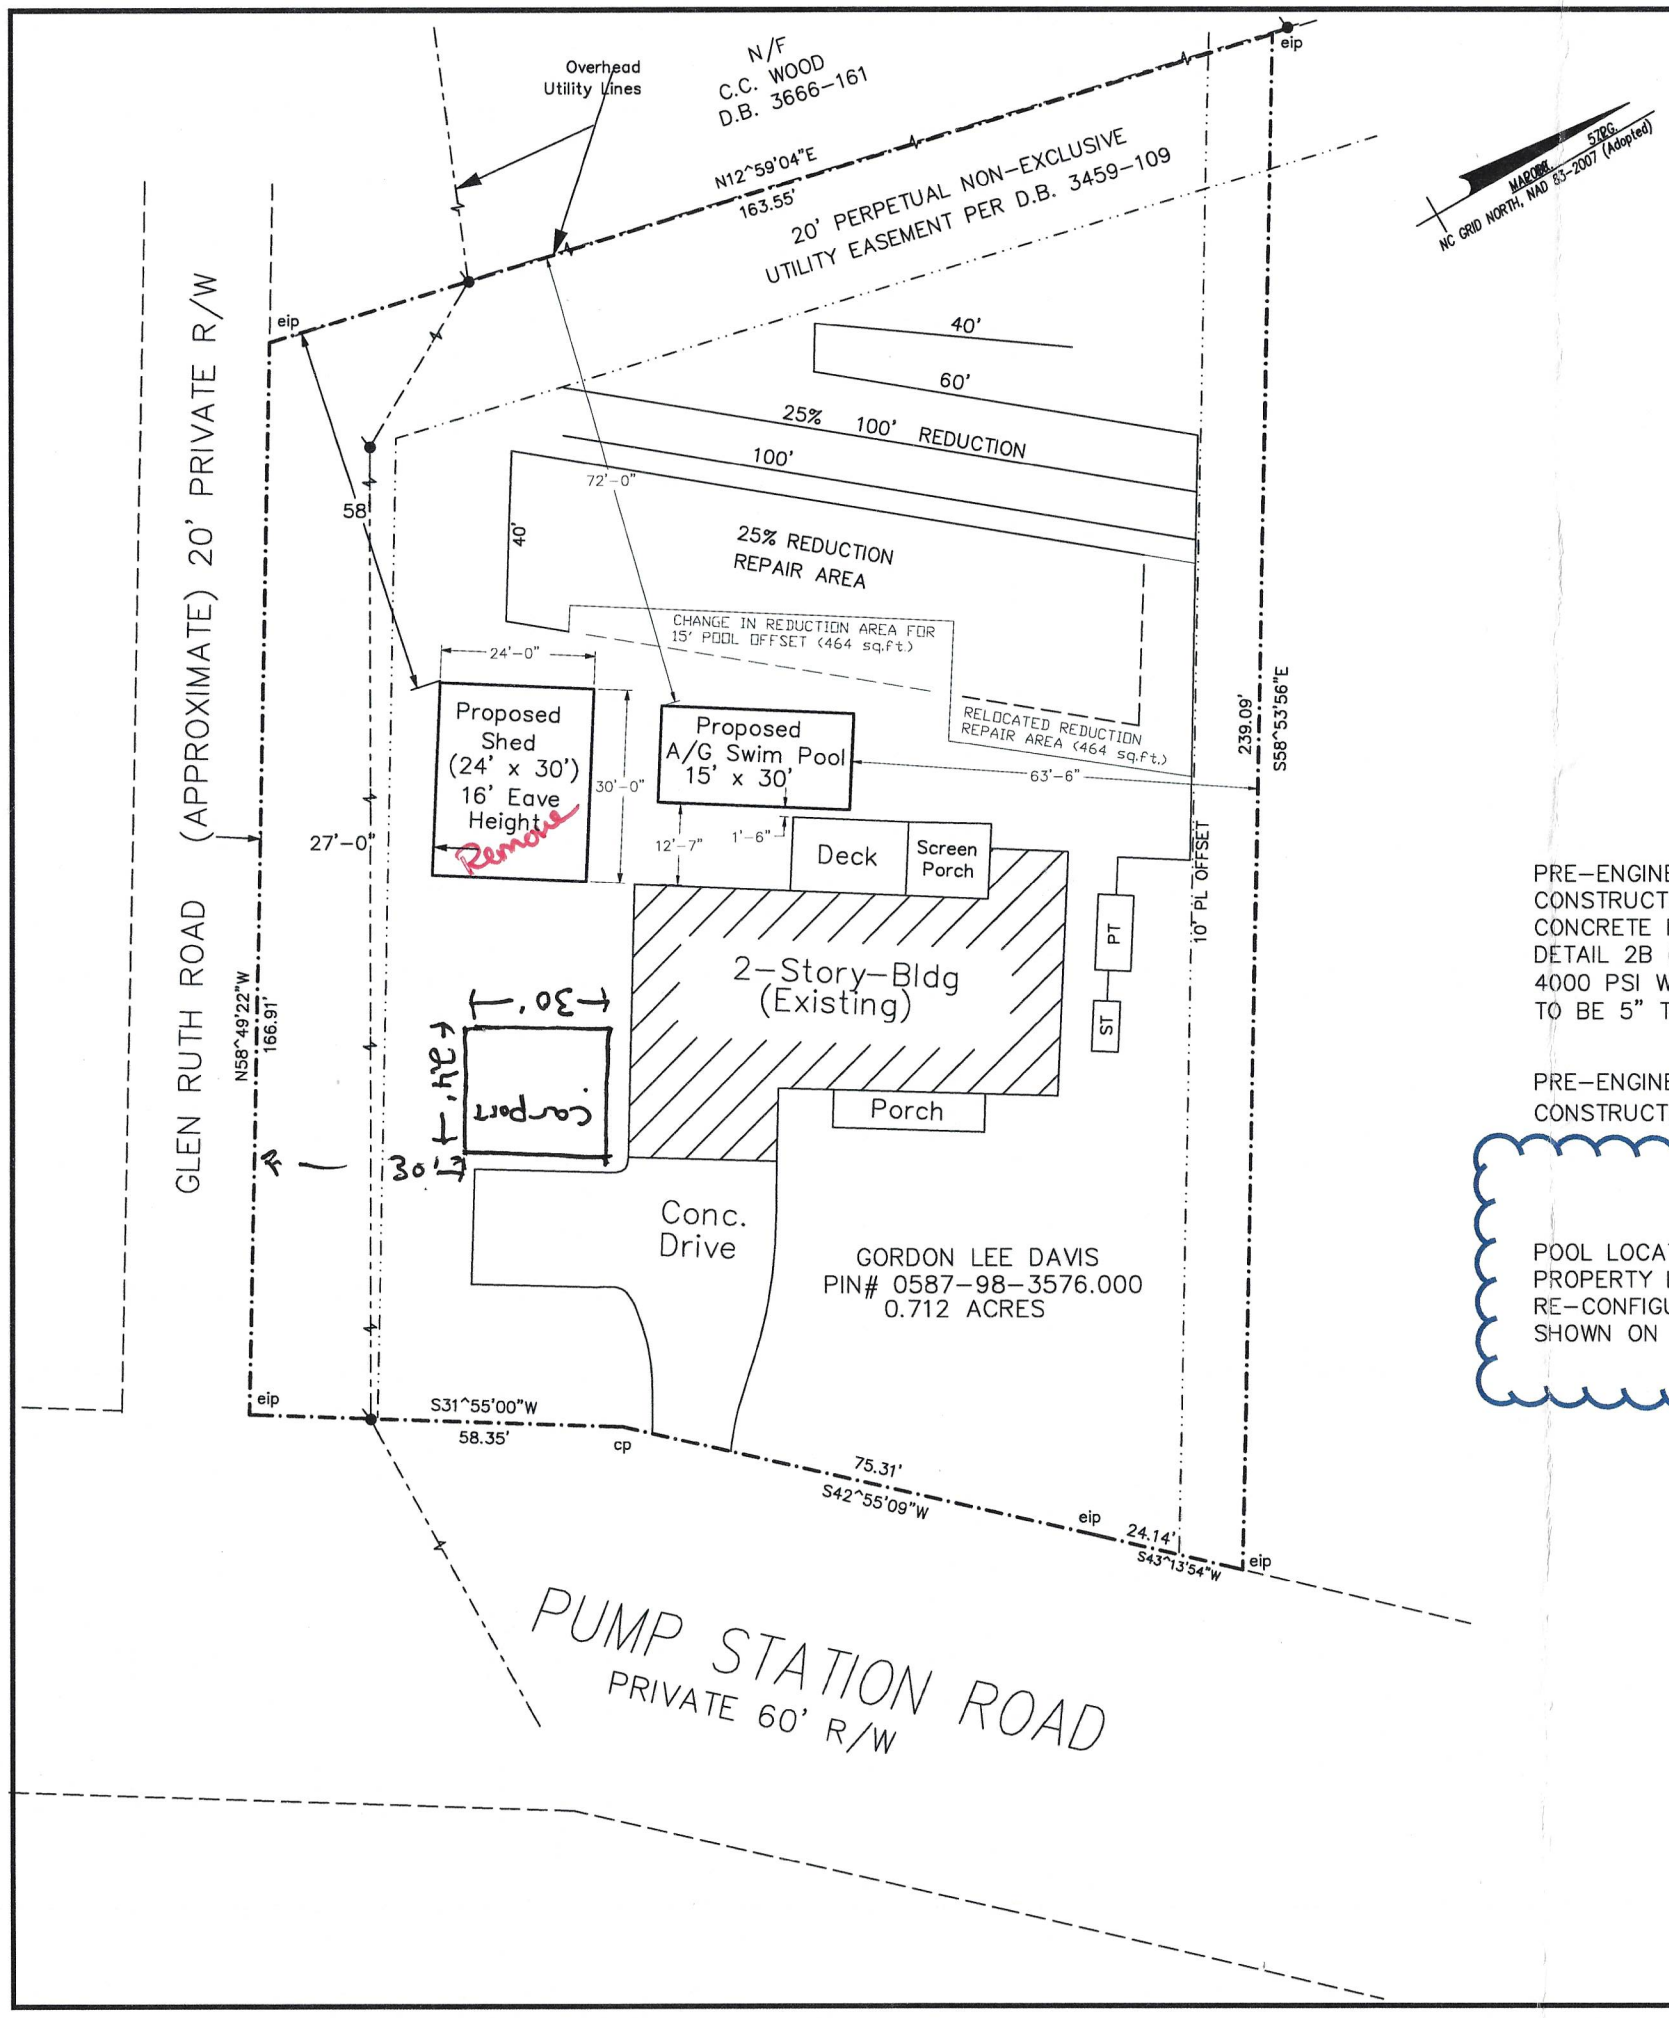

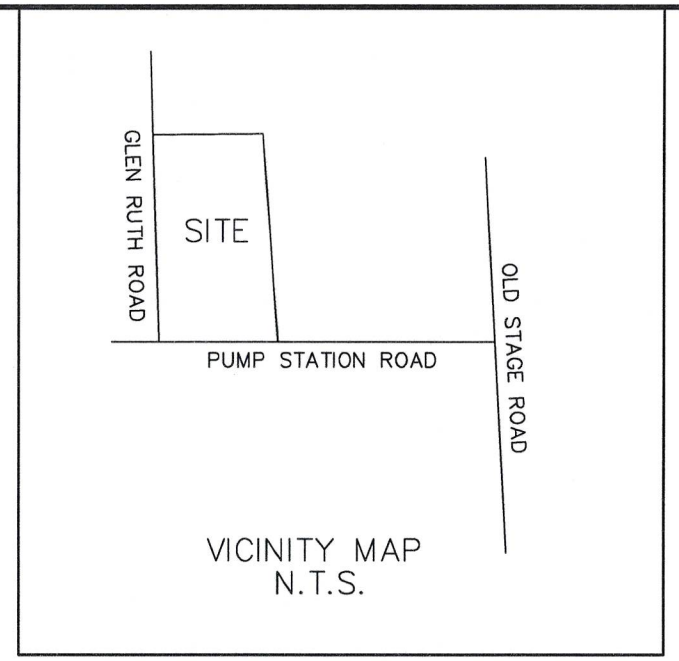

VICINITY MAP
N.T.S.

NOTES

PRE-ENGINEERED SHED BY NC CARPORTS & GARAGES OF PILOT MOUNTAIN, NC
CONSTRUCTION DESIGN BY MOORE AND ASSOCIATES ENGINEERING AND CONSULTING, INC.
CONCRETE FOUNDATION AND PAD DESIGN PER MOORE ENGINEERING DWG. NO. SK-3 DETAIL 2B (1' X 1' MIN. FOOTER WITH #4 REBAR). CONCRETE MIX TO BE 4000 PSI WITH FIBER REINFORCEMENT. NON-STRUCTURAL BUILDING FLOOR PAD TO BE 5" THICK WITH FIBER REINFORCEMENT.

PRE-ENGINEERED A/G POOL BY MARTIN POOLS & SPAS
CONSTRUCTION DESIGN BY OTHERS

Remove
Building will NOT be going in only A carport As shown

REV-1 NOTES

POOL LOCATION MOVED TO 18" OFF EXISTING DECK AND 8' FURTHER FROM NORTHERN PROPERTY LINE TOWARDS PROPOSED SHED. SEPTIC REDUCTION REPAIR AREA RE-CONFIGURED TO ALLOW 15' OFFSET FROM PROPOSED A/G SWIMMING POOL AS SHOWN ON THIS PLAN PER SITE MEETING WITH ANDREW CURRIN, R.E.H.S. ON 5/25/21.

NORTH CAROLINA PROFESSIONAL SEAL 17669 ENGINEER HENRY NEMARGUT

LEGEND
SCALE
0' 15' 30'
PROPERTY LINE

TITLE:
PROPOSED SITE PLAN
DAVIS GORDON LEE & DAVIS LISA PROPERTY
HARNETT COUNTY PIN: 0587-98-3576.000

PROJECT:
A/G POOL AND SHED CONSTRUCTION
90 PUMP STATION ROAD
ERWIN, NC 28339

CLIENT:
DAVIS GORDON LEE & DAVIS LISA
90 PUMP STATION ROAD
ERWIN, NC 28339

SCALE:	1"=30'	DWN.BY:	HN
DATE:	5/26/21	DWG.#:	SHEET 1-rev1

HENRY NEMARGUT
ENGINEERING SERVICES
2211 CHESTNUT STREET
WILMINGTON, NORTH CAROLINA 28405
(910) 762-5475

SHEET 1