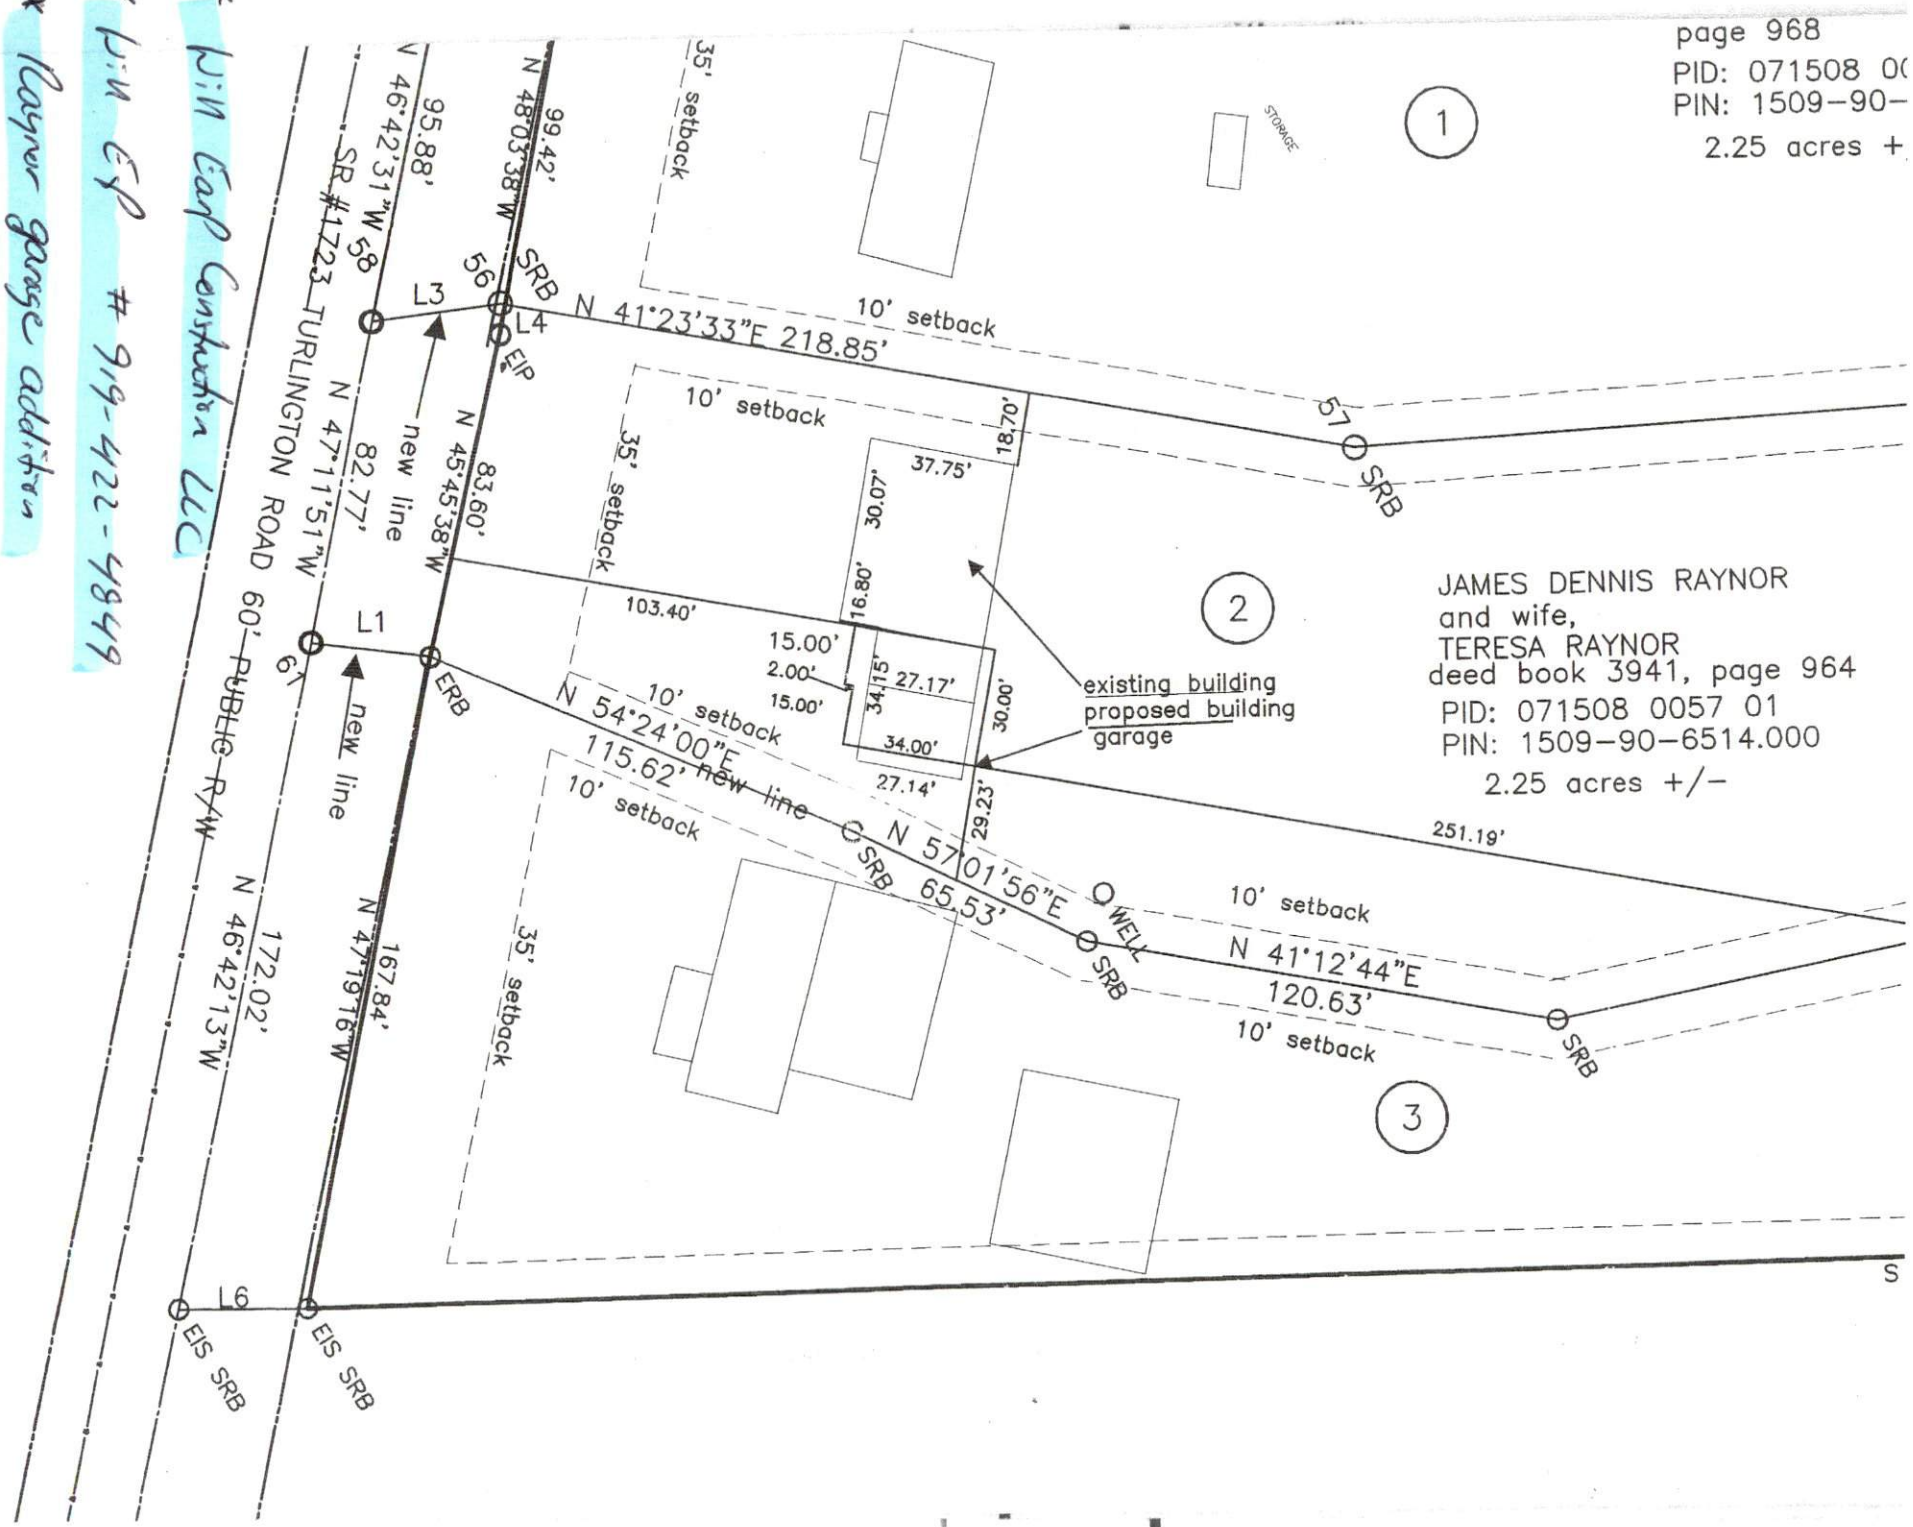

Scale: 1" = 50'

1765 Turlington Rd.

* Will Earp Construction LLC
* Will EP # 919-422-4849
* Raynor garage addition