FOUNDATION VENTILATION CALC.

1 S.F. VENT/150 S.F. CRAWL SPACE AREA

1080 S.F./150 = 7.2 S.F.
7.2 S.F./.65 SQ. IN. = 11.45 VENTS
= 16 VENTS REQUIRED

50% REDUCTION FOR VAPOR BARRIER
= 8 VENTS REQUIRED
8 VENTS PROVIDED

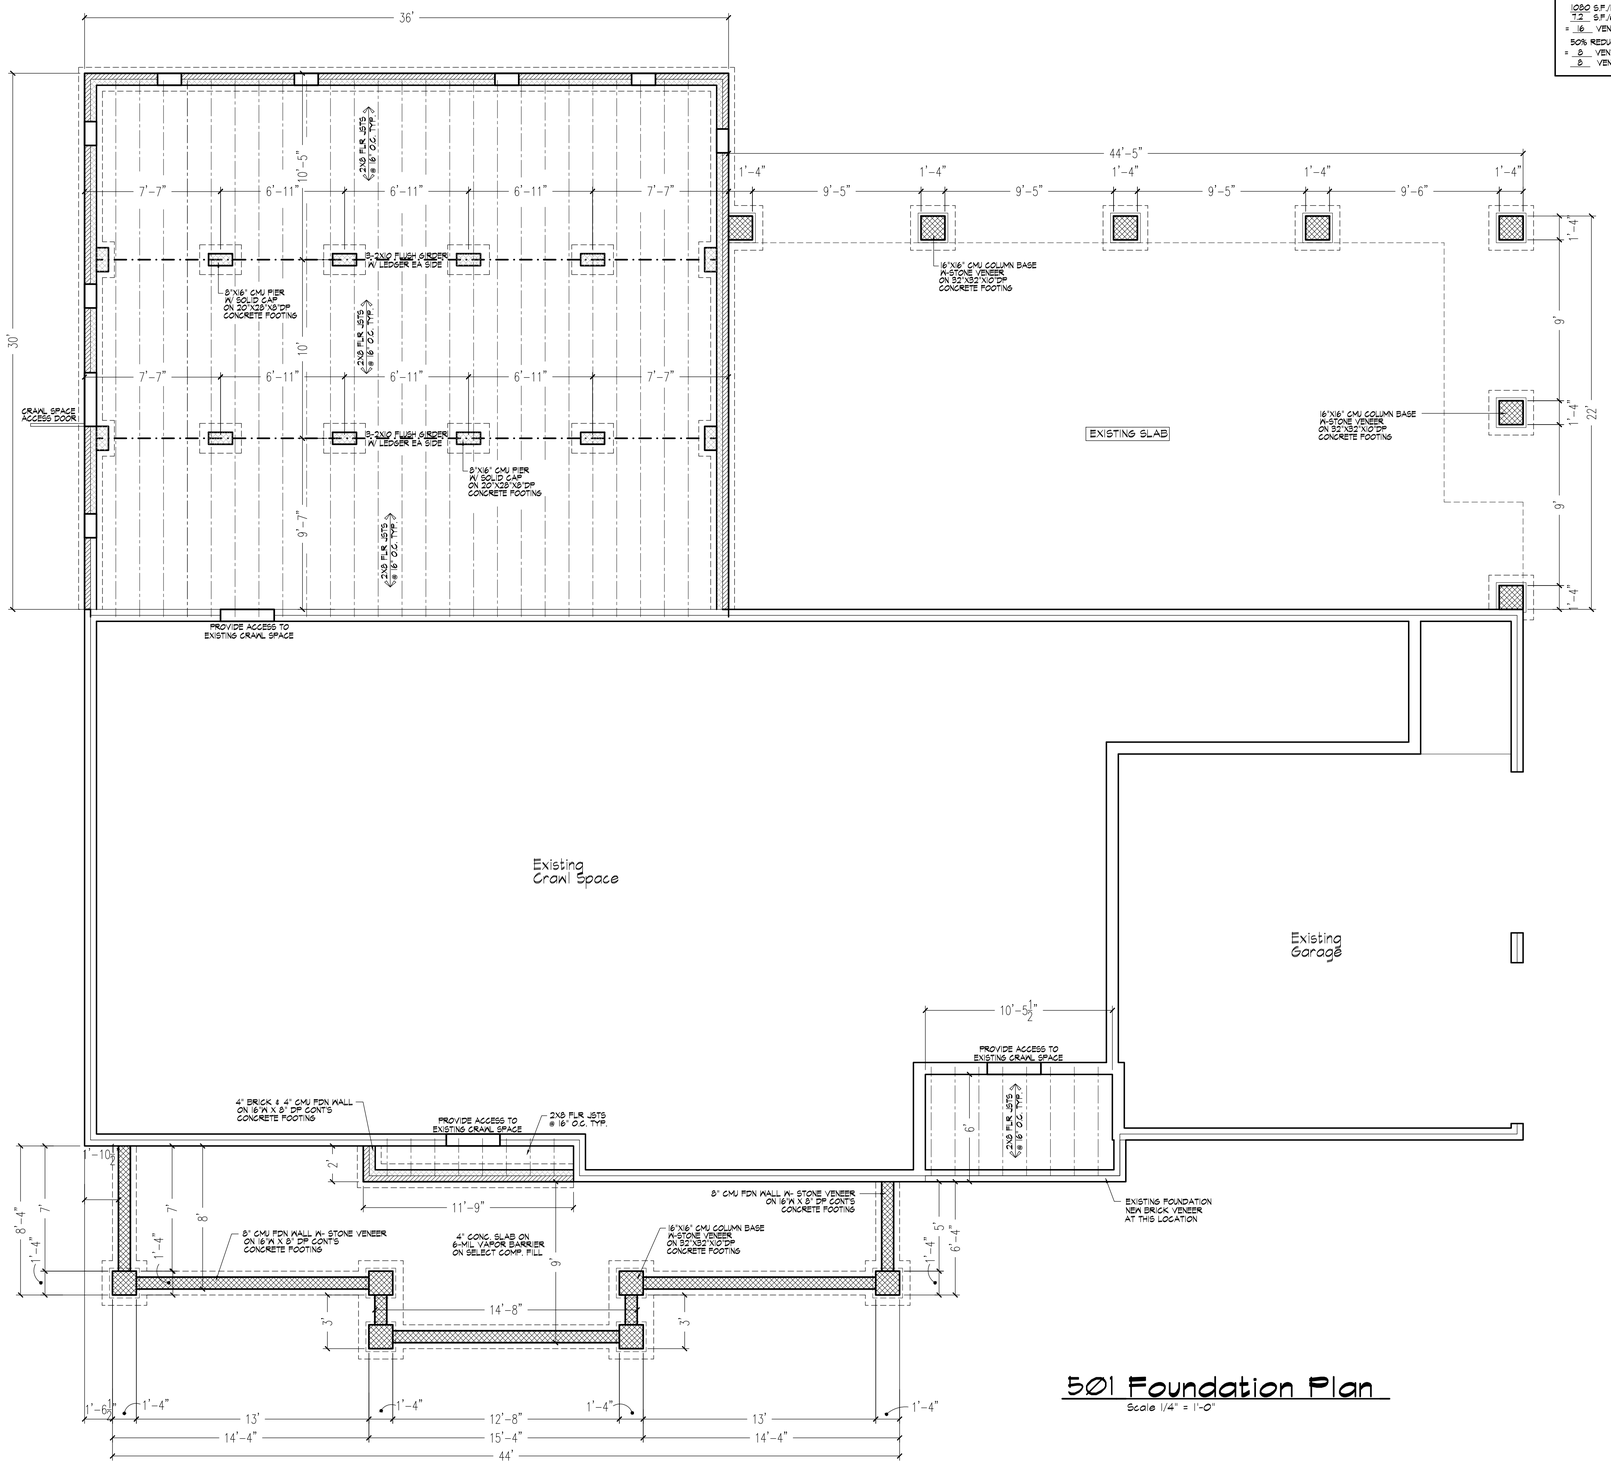

501 Foundation Plan

Scale 1/4" = 1'-0"

John E Carroll
Residential Design
844 montclair road, fayetteville, nc 28314
johnecarroll.design@gmail.com
910.850.9408

Additions & Renovations to
The Elliott Residence
Coats, North Carolina
Sheet Title
Foundation Plan

Revisions

Scale:
as shown
Date:
December 2020

Sheet No.
S1