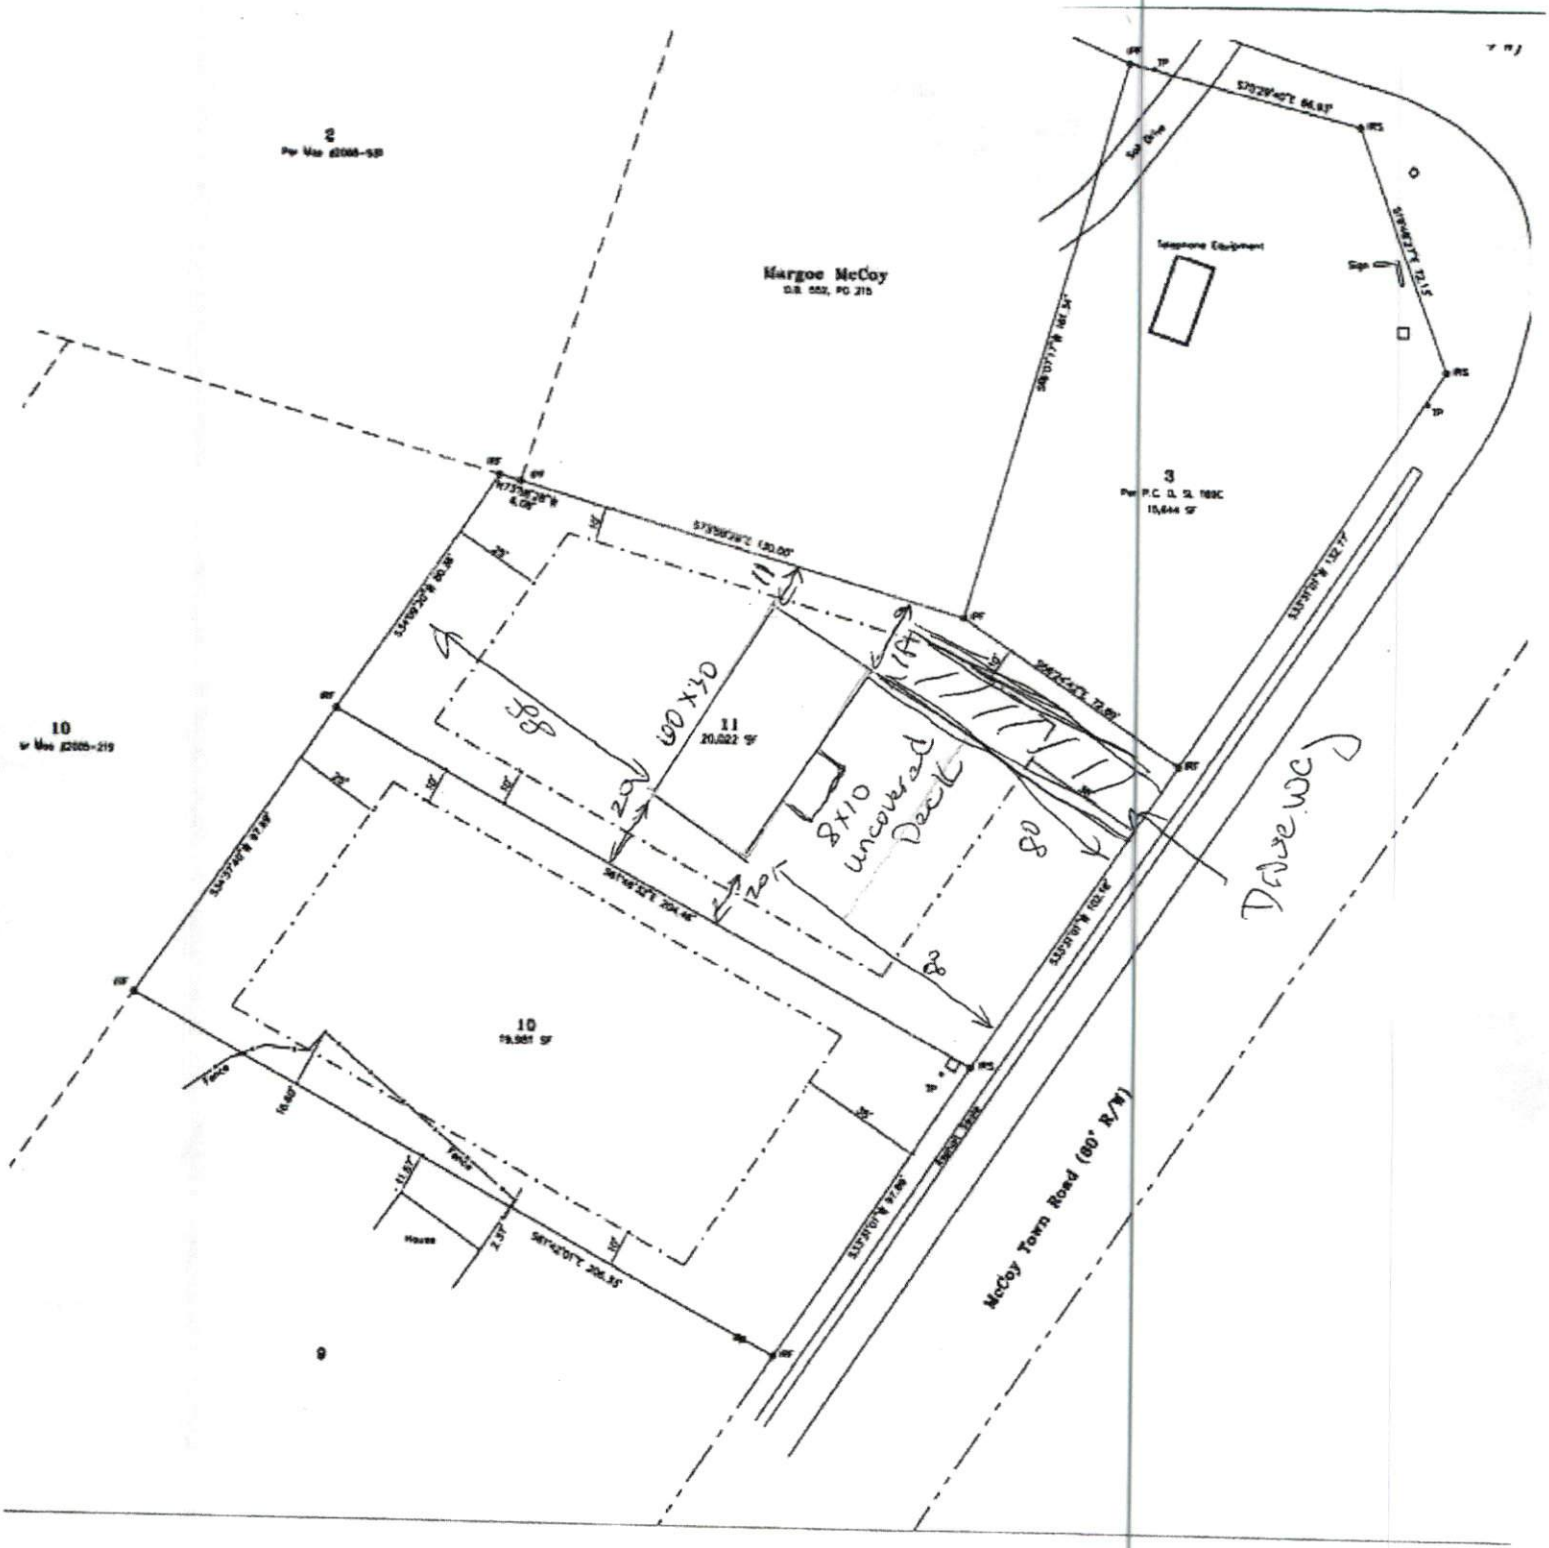

SITE PLAN APPROVAL

DISTRICT RA202 USE 60X30 DWHL

#BEDROOMS 3

7-23-21 K.A-G.

ZONING ADMINISTRATOR