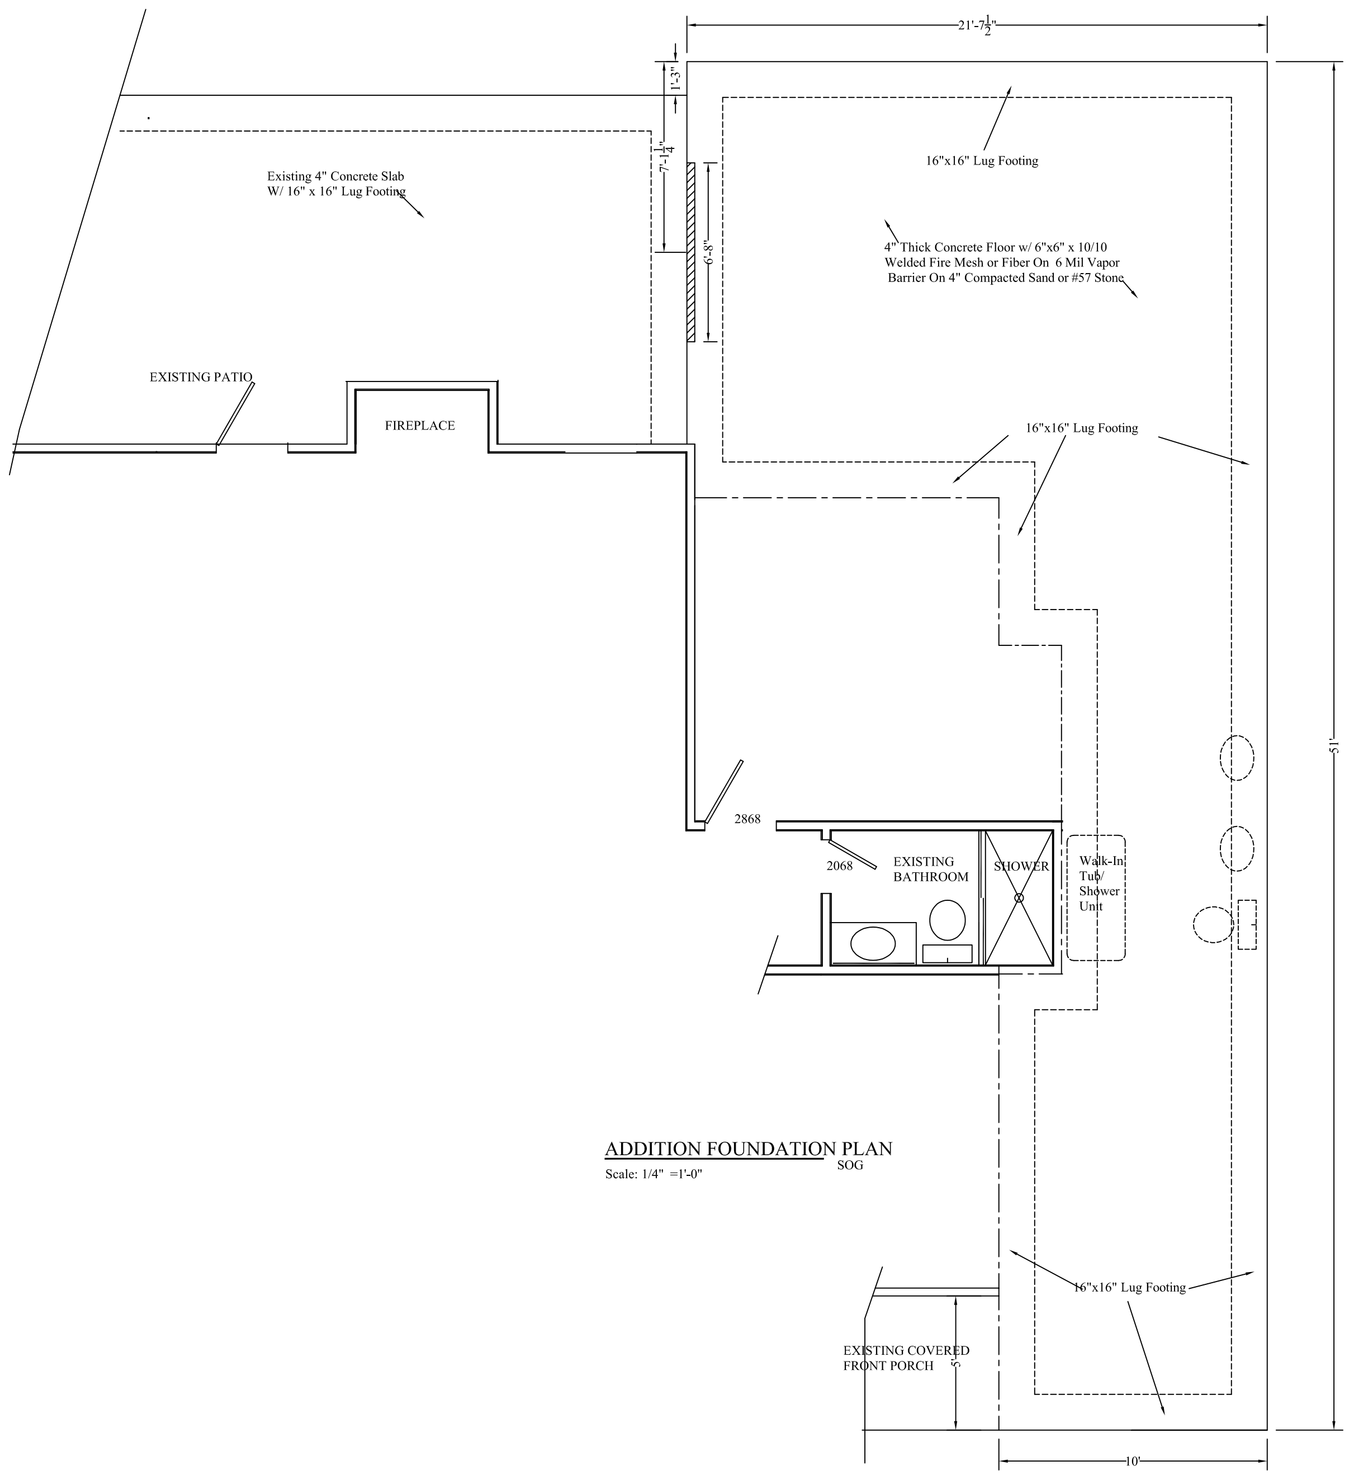

ADDITION FOUNDATION PLAN
SOG
Scale: 1/4" =1'-0"

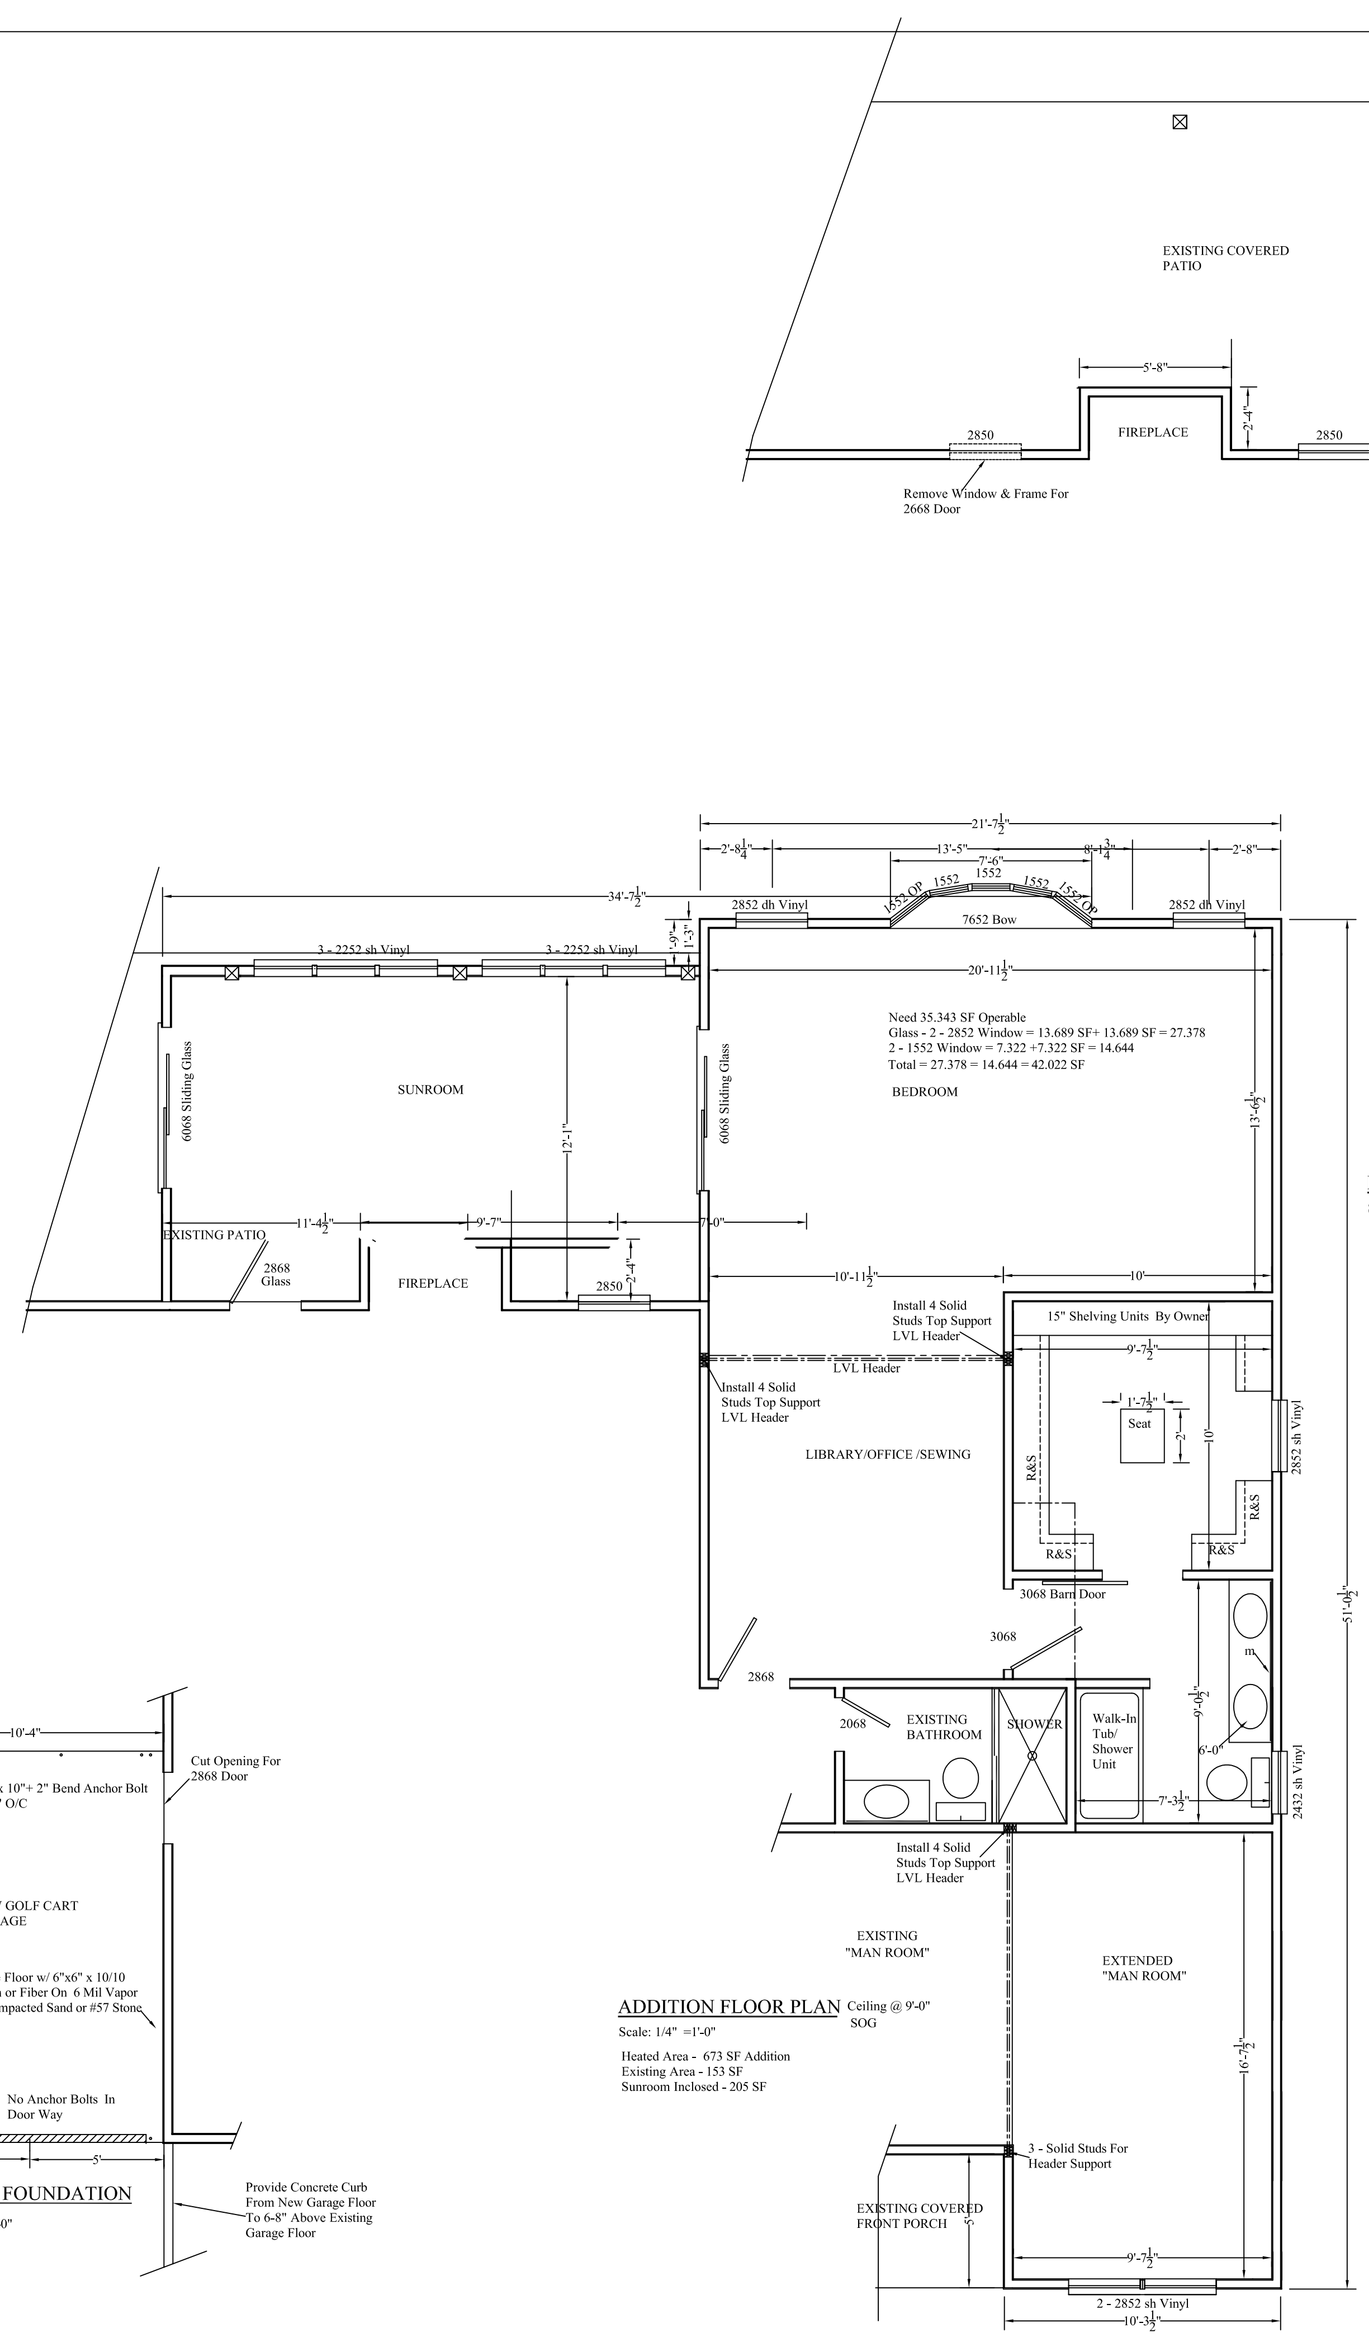

EXISTING FLOOR PLAN
Scale: 1/4" =1'-0"

Ceiling @ 9'-0"
SOG

ADDITION FLOOR PLAN
Scale: 1/4" =1'-0"

Ceiling @ 9'-0"
SOG

Heated Area - 673 SF Addition
Existing Area - 153 SF
Sunroom Inclosed - 205 SF

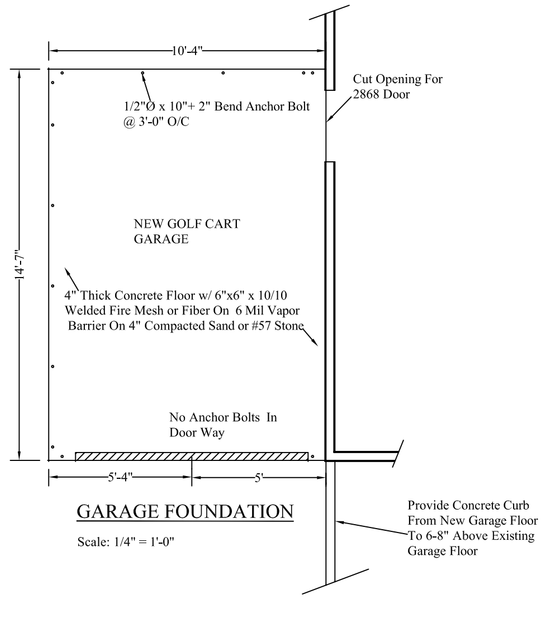

GARAGE FOUNDATION
Scale: 1/4" = 1'-0"

PRELIMINARY

General Notes

DRAFTING SERVICES
1810 CARBONTON ROAD
SANFORD, NC 27330
919-770-1898

No.	Revisions	Date

J.A. Hart
Construction
Inc.
e-mail - jahart@jahartconstruction.com
919.777.0999

Joyce Coleman
60 Clearview Court
Carolina Lakes
Sanford, NC 27332

Floor Plan	
Date:	2/3
Scale: 1/4" = 1'-0"	
Job No. 1264-21	