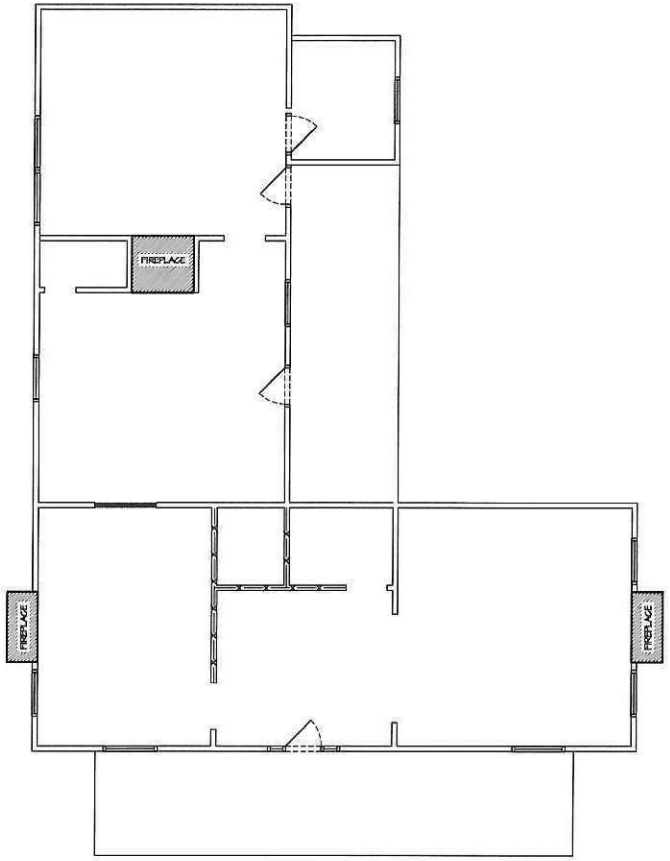

1/S1 Existing Floor Plan
1/4" = 1'-0"

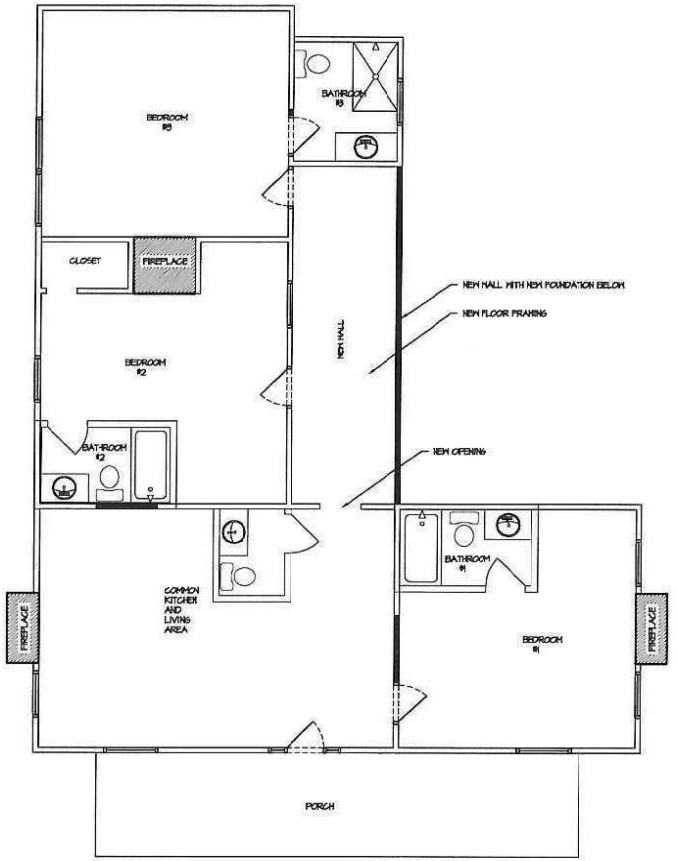

2/S1 New Floor Plan
1/4" = 1'-0"

Christa Gilder
744 Main St. Lillington, North Carolina
FLOOR PLAN

REVISIONS
REVISIONS

Neal Smith Engineering, Inc.
139 Overhead Avenue Suite C
Southern Pines, NC 28387
Phone: (910) 695-8833
Fax: (910) 695-8833
www.nealsmithengineering.com
License No. C-1627

SEAL

PRELIMINARY
Do not use for construction

DRAWN BY: JLE
SCALE: As Noted
DATE: 08-10-2021
JOB NUMBER: 2134301
DRAWING REF.: S1