EXISTING WALLS

EXISTING WALLS TO BE REMOVED

NEW WALLS

NOTE: FIELD VERIFY ALL DIMENSIONS PRIOR TO CONSTRUCTION

* REMOVE EXISTING DOOR

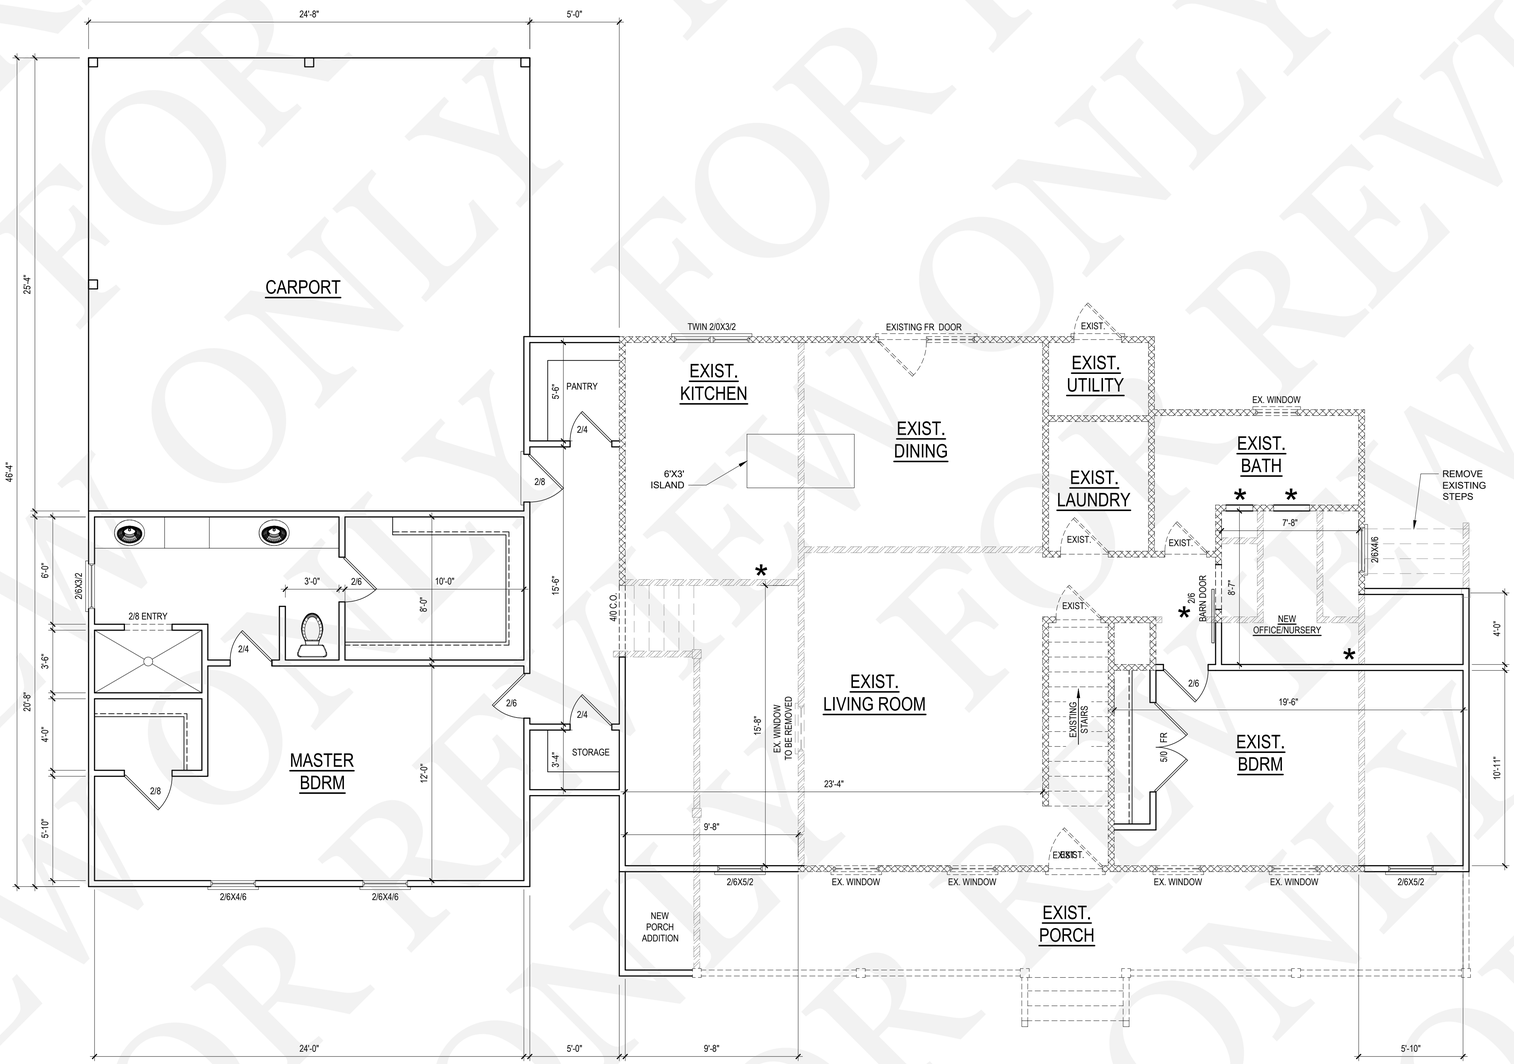

HEATED/HABITABLE SQUARE FOOTAGE	
First Floor Remodel	764
First Floor Addition	646
TOTAL HEATED	1410
UNHTD SQUARE FOOTAGE	
Carport	625
Front Porch Addition	24
TOTAL UNHEATED	649
TOTAL SQ FT	2059

NOTE:
ALL EXTERIOR WALLS ARE NOMINAL 4" UNO

NOTE:
ALL INTERIOR WALLS ARE NOMINAL 4" UNO

NOTE:
ALL DIMENSIONS ARE FRAME TO FRAME

FIRST FLOOR PLAN

1/4" = 1'-0" CEILING HGT. = 9'-0"

DRB DESIGN
drbdesign@drbhomedesign.com 919.631.5979
250 Shipwash Dr Suite 105 Garner, NC 27529

FOR REVIEW ONLY