Harnett County Department of Public Health

PERMIT # BR052112-0034

Operation Permit

☒ New Installation ☒ Septic Tank ☒ Nitrification Line ☐ Repair ☐ Expansion

PROPERTY LOCATION: 492 WEATHERS ROAD (SR 1405)

Name: (owner) BRAD TANELOVE SUBDIVISION TRENE W TANELOVE ESTS LOT # 2

System Installer: KD GRADING - BRIAN DAVIS #6431

Basement with plumbing: ☐ Garage ☐ Number of Bedrooms NA

Type of Water Supply: ☐ Community ☒ Public ☐ Well Distance from well NA feet

System Type: 25% REDUCTION SYSTEM III-5 Types V and VI Systems expire in 5 years.

(In accordance with Table V a) Owner must contact Health Department 6 months prior to expiration for permit renewal.

This system has been installed in compliance with applicable North Carolina General Statutes, Rules for Sewage Treatment and Disposal, and all conditions of the Improvement Permit and Construction Authorization.

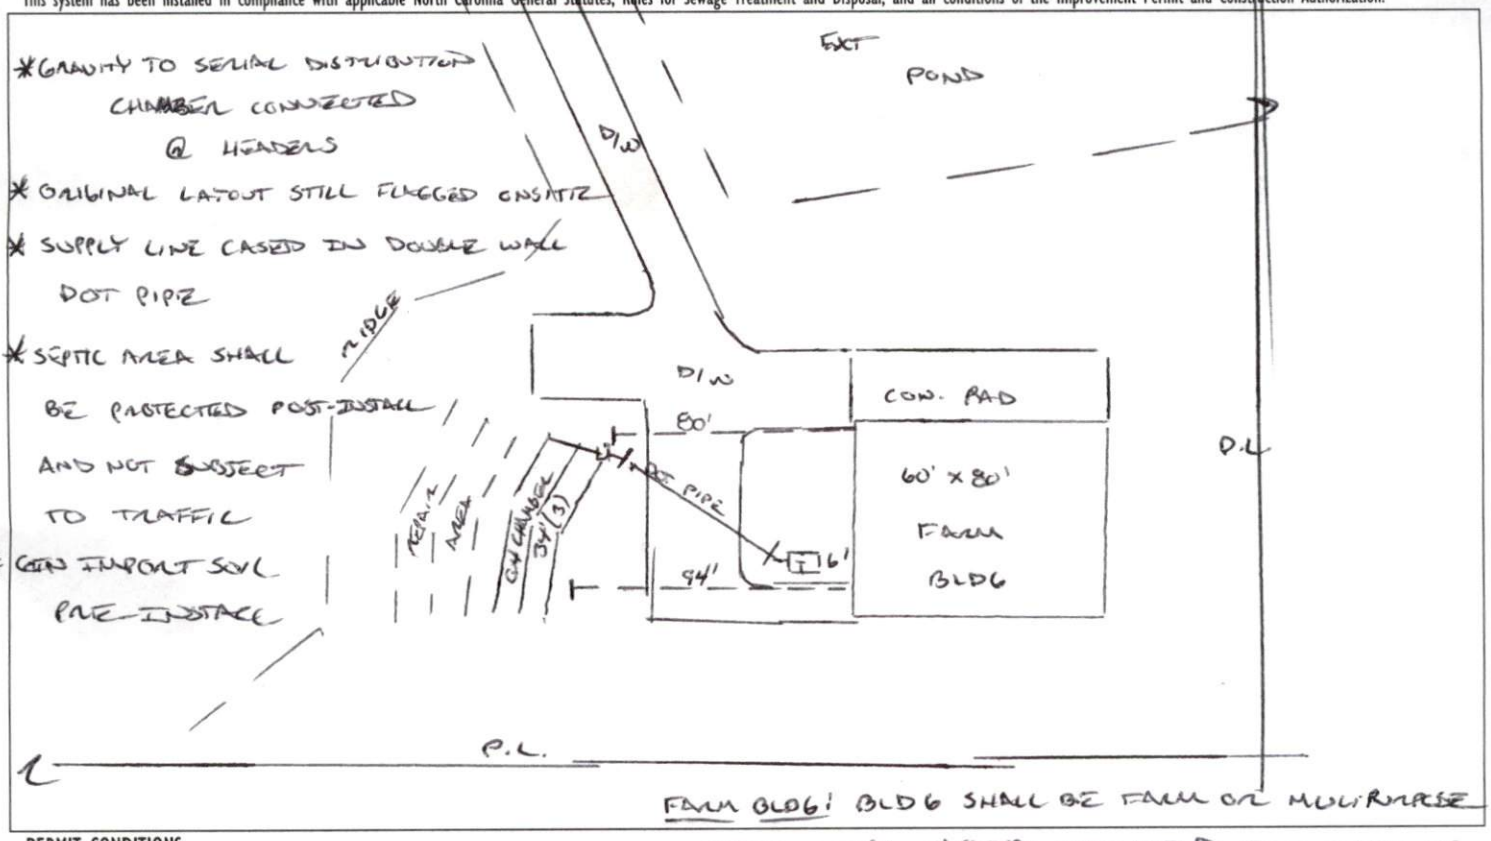

PERMIT CONDITIONS:

I. Performance: System shall perform in accordance with Rule .1961.

II. Monitoring: As required by Rule .1961.

III. Maintenance: As required by Rule .1961. Other:

Subsurface system operator required? Yes ☐ No ☒

If yes, see attached sheet for additional operation conditions, maintenance and reporting.

IV. Operation:

V. Other:

☐ _____ D-Box ☐ _____ Pump ☐ _____ Alarm ☐ _____ H2OLine ☐ _____ PWR Line

Following are the specifications for the sewage disposal system on the above captioned property.

Type of system: ☐ Conventional ☒ Other CH CHAMBER III-5 [PLASTIC INFILTRATION] Septic Tank: 1000 gallons Pump Tank: _____ gallons

Subsurface Drainage Field: No. of ditches 3; exact length of each ditch 34 feet; width of ditches 3 feet; depth of ditches _____ inches

French Drain Required: _____ Linear feet

Authorized State Agent _____ Date 07/07/2022